




DESIGN REVIEW BOARD OCTOBER 11, 2017

ALPHARETTA CITY HALL
COUNCIL CHAMBERS
2 PARK PLAZA
8:30 AM

- I. WORKSHOP**
- II. CALL TO ORDER**
- III. ROLL CALL**
- IV. PLEDGE TO THE FLAG**
- V. ITEMS FROM STAFF**
- VI. ITEMS FROM BOARD MEMBERS**
 - 1. DRB Meeting Minutes of
- VII. PUBLIC HEARING**
 - 1. 09:00 - 09:20 DRB170053 Liberty Park
review monument sign
 - 2. 09:20 - 09:45 DRB170056 Cursory Review of City Parking Deck
 - 3. 09:45 - 12:00 DRB 170052 City Center
review storefront designs for retail areas
- VIII. ADJOURNMENT**




FRONT VIEW
SCALE: 1/2"=1'-0"

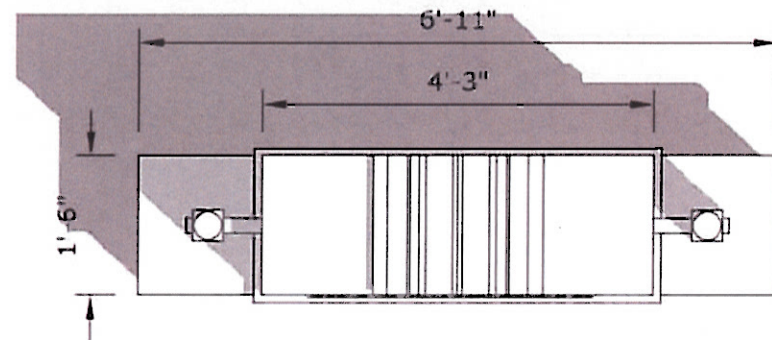

PLAN VIEW
SCALE: 1/2"=1'-0"




PERSPECTIVE VIEW

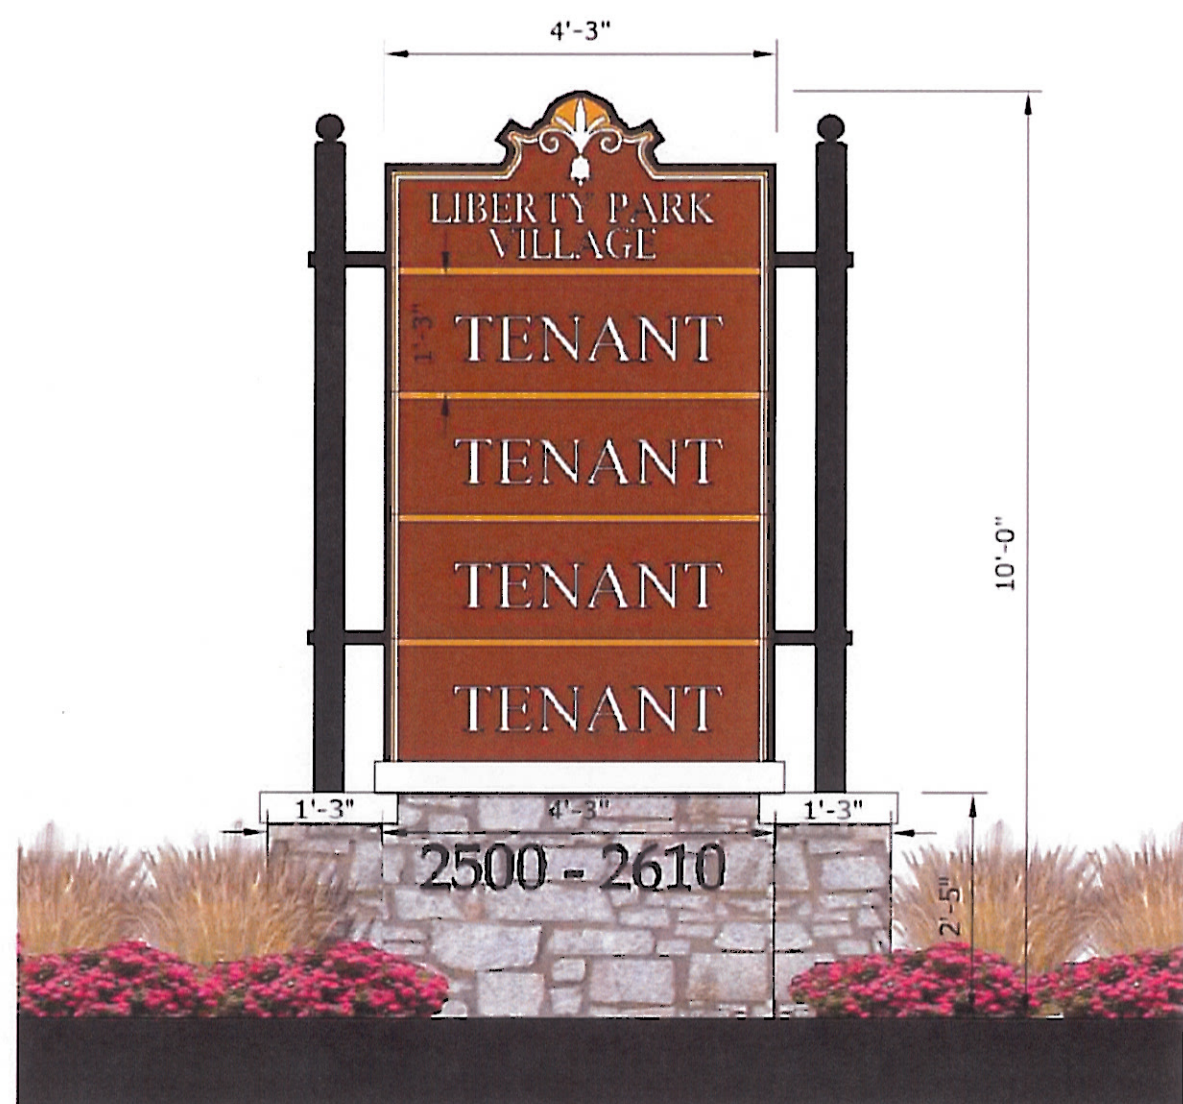

FRONT VIEW
SCALE: 1/2"=1'-0"




PERSPECTIVE VIEW

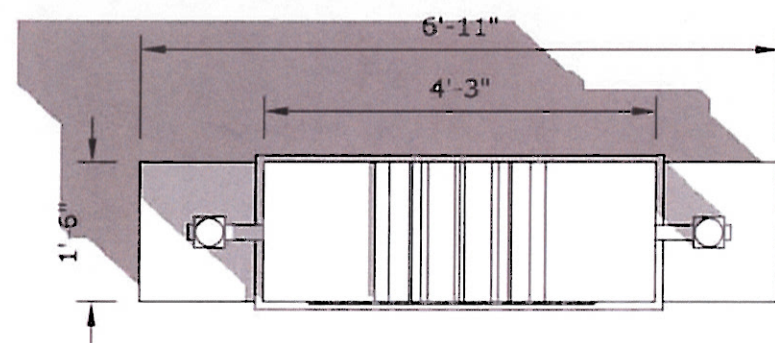

PLAN VIEW
SCALE: 1/2"=1'-0"



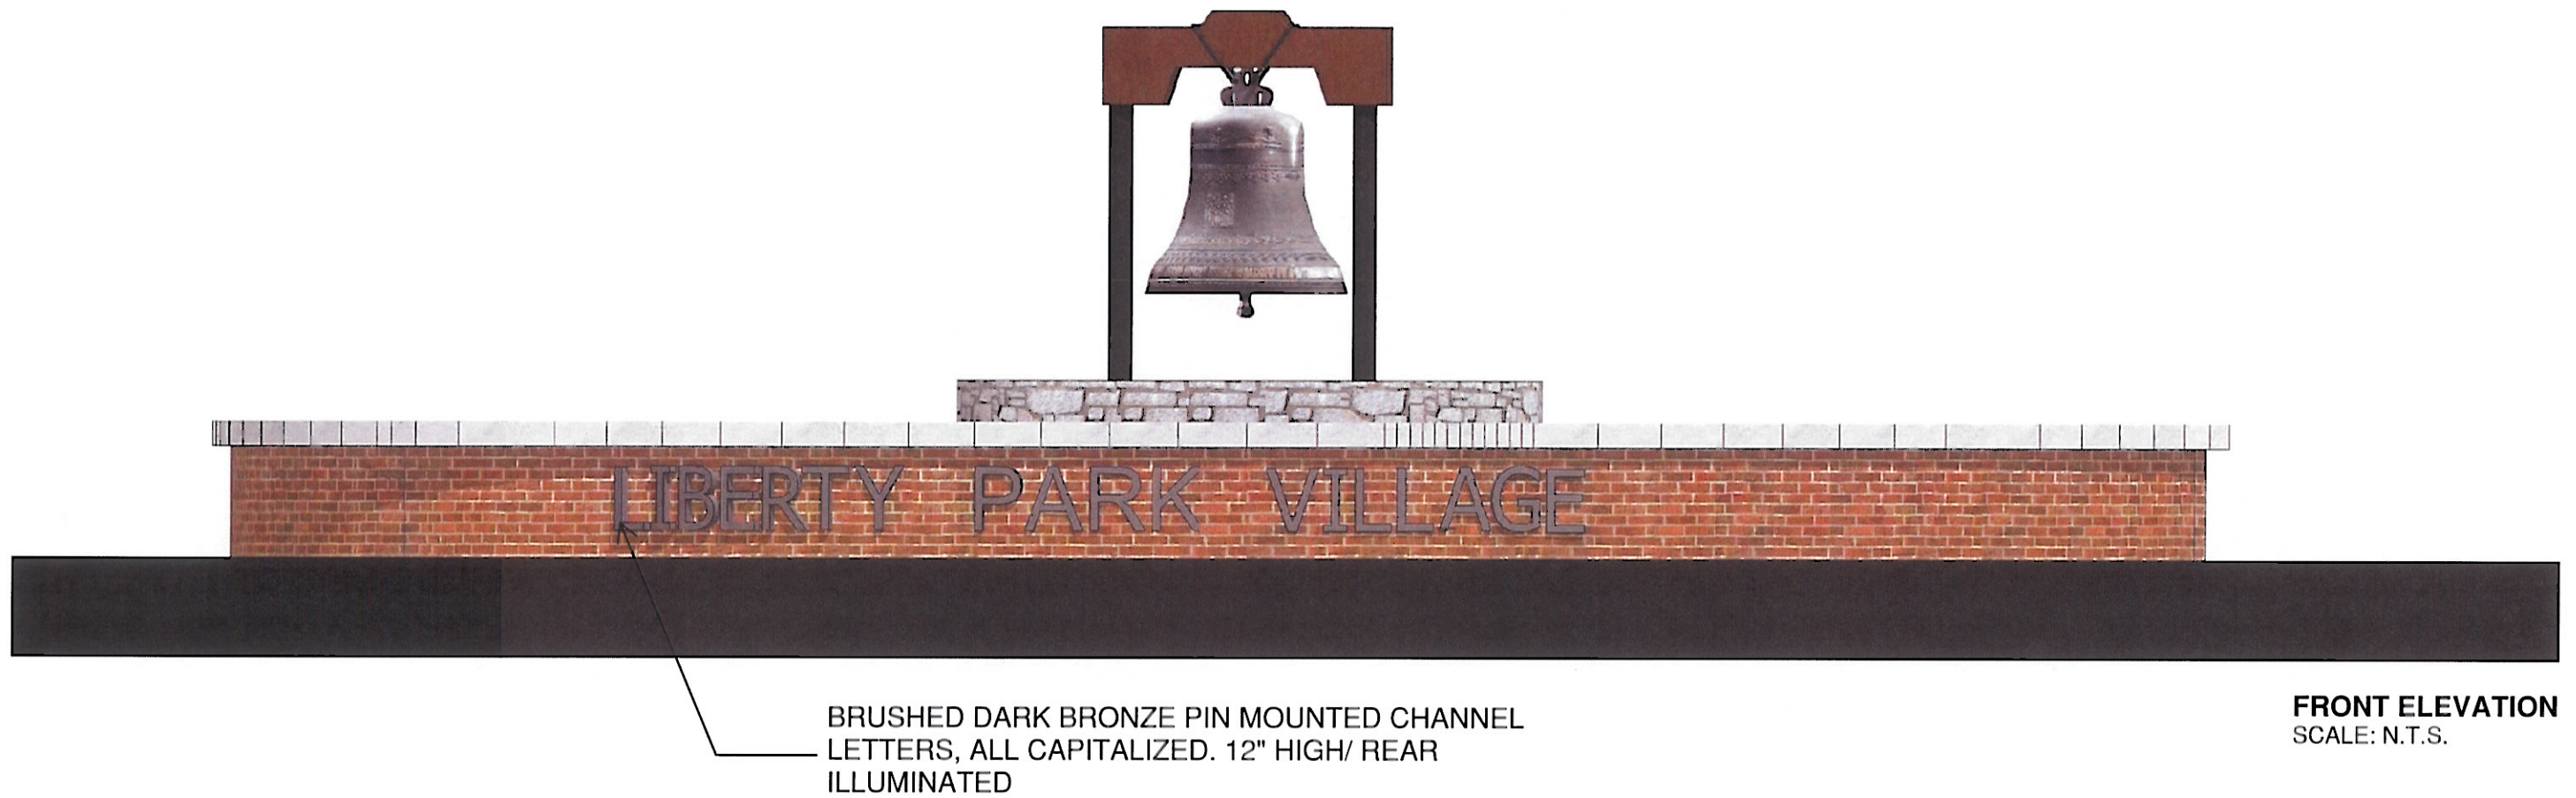

CITY OF ALPHARETTA

MILTON AVE. GARAGE

Design Review I

09/29/2017



Sheet Number	Sheet Name
GENERAL	
G000	COVERSHEET
A001	GEN NOTES/ABBREV
A002	ADA TYP
A003	ADA TYP
STRUCTURAL	
AP101	LEVEL 1 & 2 PLANS - ARCHITECTURAL PARKING
AP102	LEVEL 3 & 4 PLANS - ARCHITECTURAL PARKING
S-100	FOUNDATION PLAN - STRUCTURAL
S-101	LEVEL 1 & 2 PLANS - STRUCTURAL
S-102	LEVEL 3 & 4 PLANS - STRUCTURAL
S-501	SLAB ON GRADE & FOUNDATION DETAILS - STRUCTURAL
S-502	FOUNDATION DETAILS - STRUCTURAL
S-511	PCC COLUMNS DETAILS - STRUCTURAL
S-521	PCC FRAMING DETAILS - STRUCTURAL
S-522	PCC FRAMING DETAILS - STRUCTURAL
S-535	PCC WALL & CONNECTION DETAILS - STRUCTURAL
S-541	WATERPROOFING DETAILS - STRUCTURAL
S-542	WATERPROOFING DETAILS - STRUCTURAL
S-551	STANDARD & MISCELLANEOUS DETAILS - STRUCTURAL
ARCHITECTURAL	
A101	PLANS - LEVEL 1 & 2
A102	PLANS - LEVEL 3 & 4
A140	ROOF PLANS
A200	ELEVATIONS
A201	ELEVATIONS
A301	SECTIONS
A302	SECTIONS & DETAILS
A401	ENLARGED PLANS & DETAILS

PERSPECTIVE VIEW TO BE PLACED HERE

Image

TREANORHL

CITY OF ALPHARETTA

MILTON AVE. GARAGE

Design Review I

09/29/2017

VOLUME 1
ARCHITECTURAL
STRUCTURAL

G000



C:\Autodesk\City of Alpharetta Milton Parking Deck_ahusadedd.rvt 9/29/2017 4:12:47 PM

D


C

B

A

ABBREVIATIONS

AA	AUTOMATICALLY ACTUATED	FLUOR	FLUORESCENT	PLBG	PLUMBING
ABV	ABOVE	FND	FOUNDATION	PLWD	PLYWOOD
AC	ABOVE COUNTER	FOC	FACE OF CONCRETE	PNL	PANEL
ACMU	ARCHITECTURAL CEMENTITIOUS MASONRY UNIT	FOF	FACE OF FINISH	PR	PAIR
ACOUS	ACOUSTICAL	FOM	FACE OF MASONRY	PSF	POUNDS PER SQUARE FOOT
AD	AREA DRAIN	FOS	FACE OF STUCCO	PSI	POUNDS PER SQUARE INCH
ADA	AMERICANS WITH DISABILITIES ACT	FP	FIREPROOF(ING)	PT	PAINT, PAINTED
ADJ	ADJUSTABLE	FR	FIRE RATED	PTR	PAPER TOILET RECEPTOR
AFF	ABOVE FINISHED FLOOR	FRP	FIBERGLASS REINFORCED PLASTIC	PVC	POLYVINYL CHLORIDE
AG	ACRYLIC GLAZING	FS	FLOOR SINK	PVMT	PAVEMENT
AHU	AIR HANDLING UNIT	FT	FEET	QT	QUARRY TILE
ALT	ALTERNATE	FTG	FOOTING	QTY	QUANTITY
ALUM	ALUMINUM	FUR	FURRING	R	RADIUS OR RISER
ANCH	ANCHOR	FUT	FUTURE	RA	RETURN AIR
AP	ACCESS PANEL	GA	GUAGE	RAD	RADIUS
APX	APPROXIMATE	GALV	GALVANIZED	RB	RUBBER BASE
ARCH	ARCHITECT(URAL)	GB	GRAB BAR	RBT	RABBET
AUTO	AUTOMATIC	GC	GENERAL CONTRACTOR	RCP	REFLECTED CEILING PLAN
BD	BOARD	GD	GRADE/GRADING	RD	ROOF DRAIN
BLDG	BUILDING	GF	GROUND FACE	RE	REFERENCE
BLK	BLOCK	GFRG	GLASS FIBER REINFORCED CONCRETE	RECEP	RECEPTICLE
BM	BENCH MARK	GR	GRADE, GRADING	REF	REFER TO REFERENCE
BO	BOTTOM OF	GYP	GYPSUM	REFR	REFRIGERATOR
BOT	BOTTOM	GYP BD	GYPSUM WALL BOARD	REG	REGISTER
BR	BRICK	H	HIGH/HEIGHT	REINF	REINFORCED(ING)
BRG	BEARING	HB	HOSE BIB	REM	REMOVE
BS	BOTH SIDES	HM	HOLLOW METAL (CUSTOM STEEL)	REQ	REQUIRE(D)
BSMT	BASEMENT	HO	HOLD OPEN	RES	RESILIENT
BUR	BUILT UP ROOFING	HORZ	HORIZONTAL	RET	RETURN
CA	CARD ACTUATED	HR	HOUR	REV	REVISION
CAB	CABINET	HT	HEIGHT	RFG	ROOFING
CB	CHALKBOARD	HVAC	HEATING/VENTILATING/AIR CONDITIONING	RFL	REFLECT(ED), (IVE), (OR)
CCTV	CLOSED CURCUIT TELEVISION	HW	HOT WATER	RFS	ROOM FINISH SCHEDULE
CF	CORK FLOORING	HWD	HARD WOOD	RH	RIGHT HAND
CFCI	CONTRACTOR FURNISHED CONTRACTOR INSTALLED	ID	INSIDE DIAMETER	RM	ROOM
CG	CORNER GUARD	IN	INCHES	RO	ROUGH OPENING
CH	CONDUCTOR HEAD	INCL	INCLUDE(D), (ING)	RTU	ROOF TOP UNIT
CI	CAST IRON	INSUL	INSULATION, INSULATING	RVRS	REVERSE
CIP	CAST IN PLACE	INT	INTERIOR	S	SOUTH
CJ	CONTROL JOINT	INTM	INTERMEDIATE	SA	SUPPLY AIR
CL	CENTER LINE	JB	JUNCTION BOX	SAM	SELF-ADHERED MEMBRANE
CL or CLR	CLEAR	JF	JOINT FILLER	SAN	SANITARY
CLG	CEILING	JST	JOIST	SAT	SUSPENDED ACOUSTICAL TILE
CMU	CONCRETE MASORY UNIT	JT	JOINT	SCHED	SCHEDULE
CO	CLEAN OUT	KB	KEYBOARD	SD	STORM DRAIN
COL	COLUMN	KIT	KITCHEN	SECT	SECTION
CONC	CONCRETE	KO	KNOCK OUT	SF	SQUARE FEET
COND	CONDITION	KS	KNEE SPACE	SHT	SHEET
CONST	CONSTRUCTION	L	LONG/LENGTH	SHTH	SHEATHING
CONT	CONTINUOUS, CONTINUE	LAM	LAMINATE	SHWR	SHOWER
COR	CORRIDOR	LAV	LAVATORY	SIM	SIMILAR
CPT	CARPET	LH	LEFT HAND	SILT	SILT
CR	CARD READER	LIN	LINOLEUM	SND	SANITARY NAPKIN DISPENSER
CRF	CORK/RUBBER FLOORING	LLH	LONG LEG HORIZONTAL	SNR	SANITARY NAPKIN RECEPTACLE
CS	CUSTOM STEEL (HOLLOW METAL)	LLV	LONG LEG VERTICAL	SPC	SPACE
CT	CERAMIC TILE	LMS	LIMESTONE	SPCR	SPACER
CTR	COUNTER	LT	LIGHT	SPEC	SPECIFICATION(S)
CTSK	COUNTERSUNK	LTL	LINTEL	SPKR	SPEAKER
CW	COLD WATER	LW	LIGHT WEIGHT	SQ	SQUARE
D	DEEP/DEPTH/DRAIN	LWC	LIGHT WEIGHT CONCRETE	SS	SOLID SURFACE
DBL	DOUBLE	LWCMU	LIGHT WEIGHT CONCRETE MASONRY UNIT	SSK	SERVICE SINK
DF	DRINKING FOUNTAIN	M	METER(S)	SST	STAINLESS STEEL
DFS	DOOR AND FRAME SCHEDULE	MAS	MASONRY	ST	SPECIAL TREATMENT
DIA	DIAMETER	MAT	MATERIAL(S)	STA	STATION
DIM	DIMENSION	MAX	MAXIMUM	STD	STANDARD
DIV	DIVISION	MB	MARKERBOARD	STL	STEEL
DN	DOWN	MDF	MEDIUM DENSITY FIBER	STN	STONE
DPR	DISPENSER	MECH	MECHANICAL	STOR	STORAGE
DR	DOOR	MED	MEDIUM	STP	STANDPIPE
DS	DOWNSPOUT	MEMB	MEMBRANE	STRUCT	STRUCTURAL
DTL	DETAIL	MET	METAL ROOF DECK	SUSP	SUSPENDED
DWG	DRAWING	MFR	MANUFACTURE/MANUFACTURER	SY	SQUARE YARD
E	EAST	MH	MANHOLE	SYM	SYMMETRICAL
EA	EACH	MHO	MAGNETIC HOLD OPEN	SYS	SYSTEM
EB	EXPANSION BOLT	MIN	MINIMUM	T	TREAD
ECUH	ELECTRIC CABINET UNIT HEATER	MIR	MIRROR	T&G	TONGUE AND GROOVE
EF	EACH FACE	MISC	MISCELLANEOUS	TB	TACKBOARD
EIFS	EXTERIOR INSUL. FINISH SYSTEM	MLD	MOLDING, MOULDING	TBD	TO BE DETERMINED
EJ	EXPANSION JOINT	MO	MASONRY OPENING	TD	TRENCH DRAIN
EL	ELEVATION	MOD	MODULAR	TEL	TELEPHONE
ELEC	ELECTRIC(AL)	MRD	METAL ROOF DECK	THK	THICK(NESS)
ELEV	ELEVATION/ELEVATOR	MS	METAL STUDS	THRU	THROUGH
EMER	EMERGENCY	MT	MOUNT(ED), (ING)	TLT	TOILET
ENC	ENCLOSURE	MTFR	METAL FURRING	TO	TOP OF
EOS	EDGE OF SLAB	MTL	METAL	TOC	TOP OF CONCRETE
EP	ELECTRICAL PANEL	MULL	MULLION	TOS	TOP OF STEEL, TOP OF SLAB
EPS	EXPANDED POLYSTYRENE	N	NORTH	TOW	TOP OF WALL
EQ	EQUAL	NIC	NOT IN CONTRACT	TPD	TOILET PAPER DISPENSER
EQUIP	EQUIPMENT	NO	NUMBER	TPTN	TOILET PARTITION
EST	ESTIMATE	NOM	NOMINAL	TS	TUBE STEEL
ETR	EXISTING TO REMAIN	NR	NOISE REDUCTION	TYP	TYPICAL
EW	ELECTRIC WATER COOLER	NRC	NOISE REDUCTION COEFFICIENT	TZ	TERRAZZO
EXIST	EXISTING	NTS	NOT TO SCALE	UC	UNDER CONTRACT
EXP	EXPANSION	OC	ON CENTER	UNF	UNFINISHED
EXT	EXTERIOR	OD	OUTSIDE DIAMETER (or) OVERFLOW DRAIN	UNO	UNLESS NOTED OTHERWISE
FA	FRESH AIR	OFCI	OWNER FURNISHED CONTRACTOR INSTALLED	UR	URINAL
FAAP	FIRE ALARM ANNUNCIATOR PANEL	OFOI	OWNER FURNISHED OWNER INSTALLED	US	URINAL SCREEN
FACP	FIRE ALARM CONTROL PANEL	OFVI	OWNER FURNISHED VENDOR INSTALLED	VB	VAPOR BARRIER
FAS	FASTER	OH	OVERHEAD	VCT	VINYL COMPOSITE TILE
FB	FACE BRICK	OPNG	OPENING	VERT	VERTICAL
FBO	FURNISHED BY OTHERS	OPP	OPPOSITE	VEST	VESTIBULE
FD	FLOOR DRAIN	OPP H	OPPOSITE HAND	VFCI	VENDOR FURNISHED CONTRACTOR INSTALLED
FDC	FIRE DEPARTMENT CONECTION	PAR	PAPEPET	VFOI	VENDOR FURNISHED OWNER INSTALLED
FE	FIRE EXTINGUISHER	PAV	PAVING	VFVI	VENDOR FURNISHED VENDOR INSTALLED
FEB	FIRE EXTINGUISHER BRACKET	PB	PUSH BUTTON	VIF	VERIFY IN FIELD
FEC	FIRE EXTINGUISHER CABINET\	PCC	PRECAST CONCRETE	W	WIDE/WIDTH
FF	FINISH FLOOR	PED	PEDESTRAIN	W/	WITH
FFCO	FLUSH FLOOR CLEANOUT	PERIM	PERIMETER	W/O	WITHOUT
FFE	FINISHED FLOOR ELEVATION	PERP	PERPENDICULAR	WC	WATER CLOSET
FFL	FINISHED FLOOR LINE	PFB	PREFABRICATE(D)	WD	WOOD
FH	FLAT HEAD	PIC	POLYISOCYANURATE	WDB	WOOD BASE
FHC	FIRE HOSE CABINET	PK	PARKING	WDO	WINDOW
FHMS	FLAT HEAD MACHINE SCREW	PL	PLATE	WG	WIRE GLASS
FHWS	FLAT HEAD WOOD SCREW	PL	PROPERTY LINE	WO	WHERE OCCURS
FIN	FINISH	PLAM	PLASTIC LAMINATE	WPG	WATERPROOFING
FL	FLOW LINE	PLAS	PLASTER	WS	WRITABLE SURFACE
				WS	WATERSTOP
				WSCT	WAINSCOT
				WT	WEIGHT
				WTW	WALL TO WALL
				WWF	WELDED WIRE FABRIC

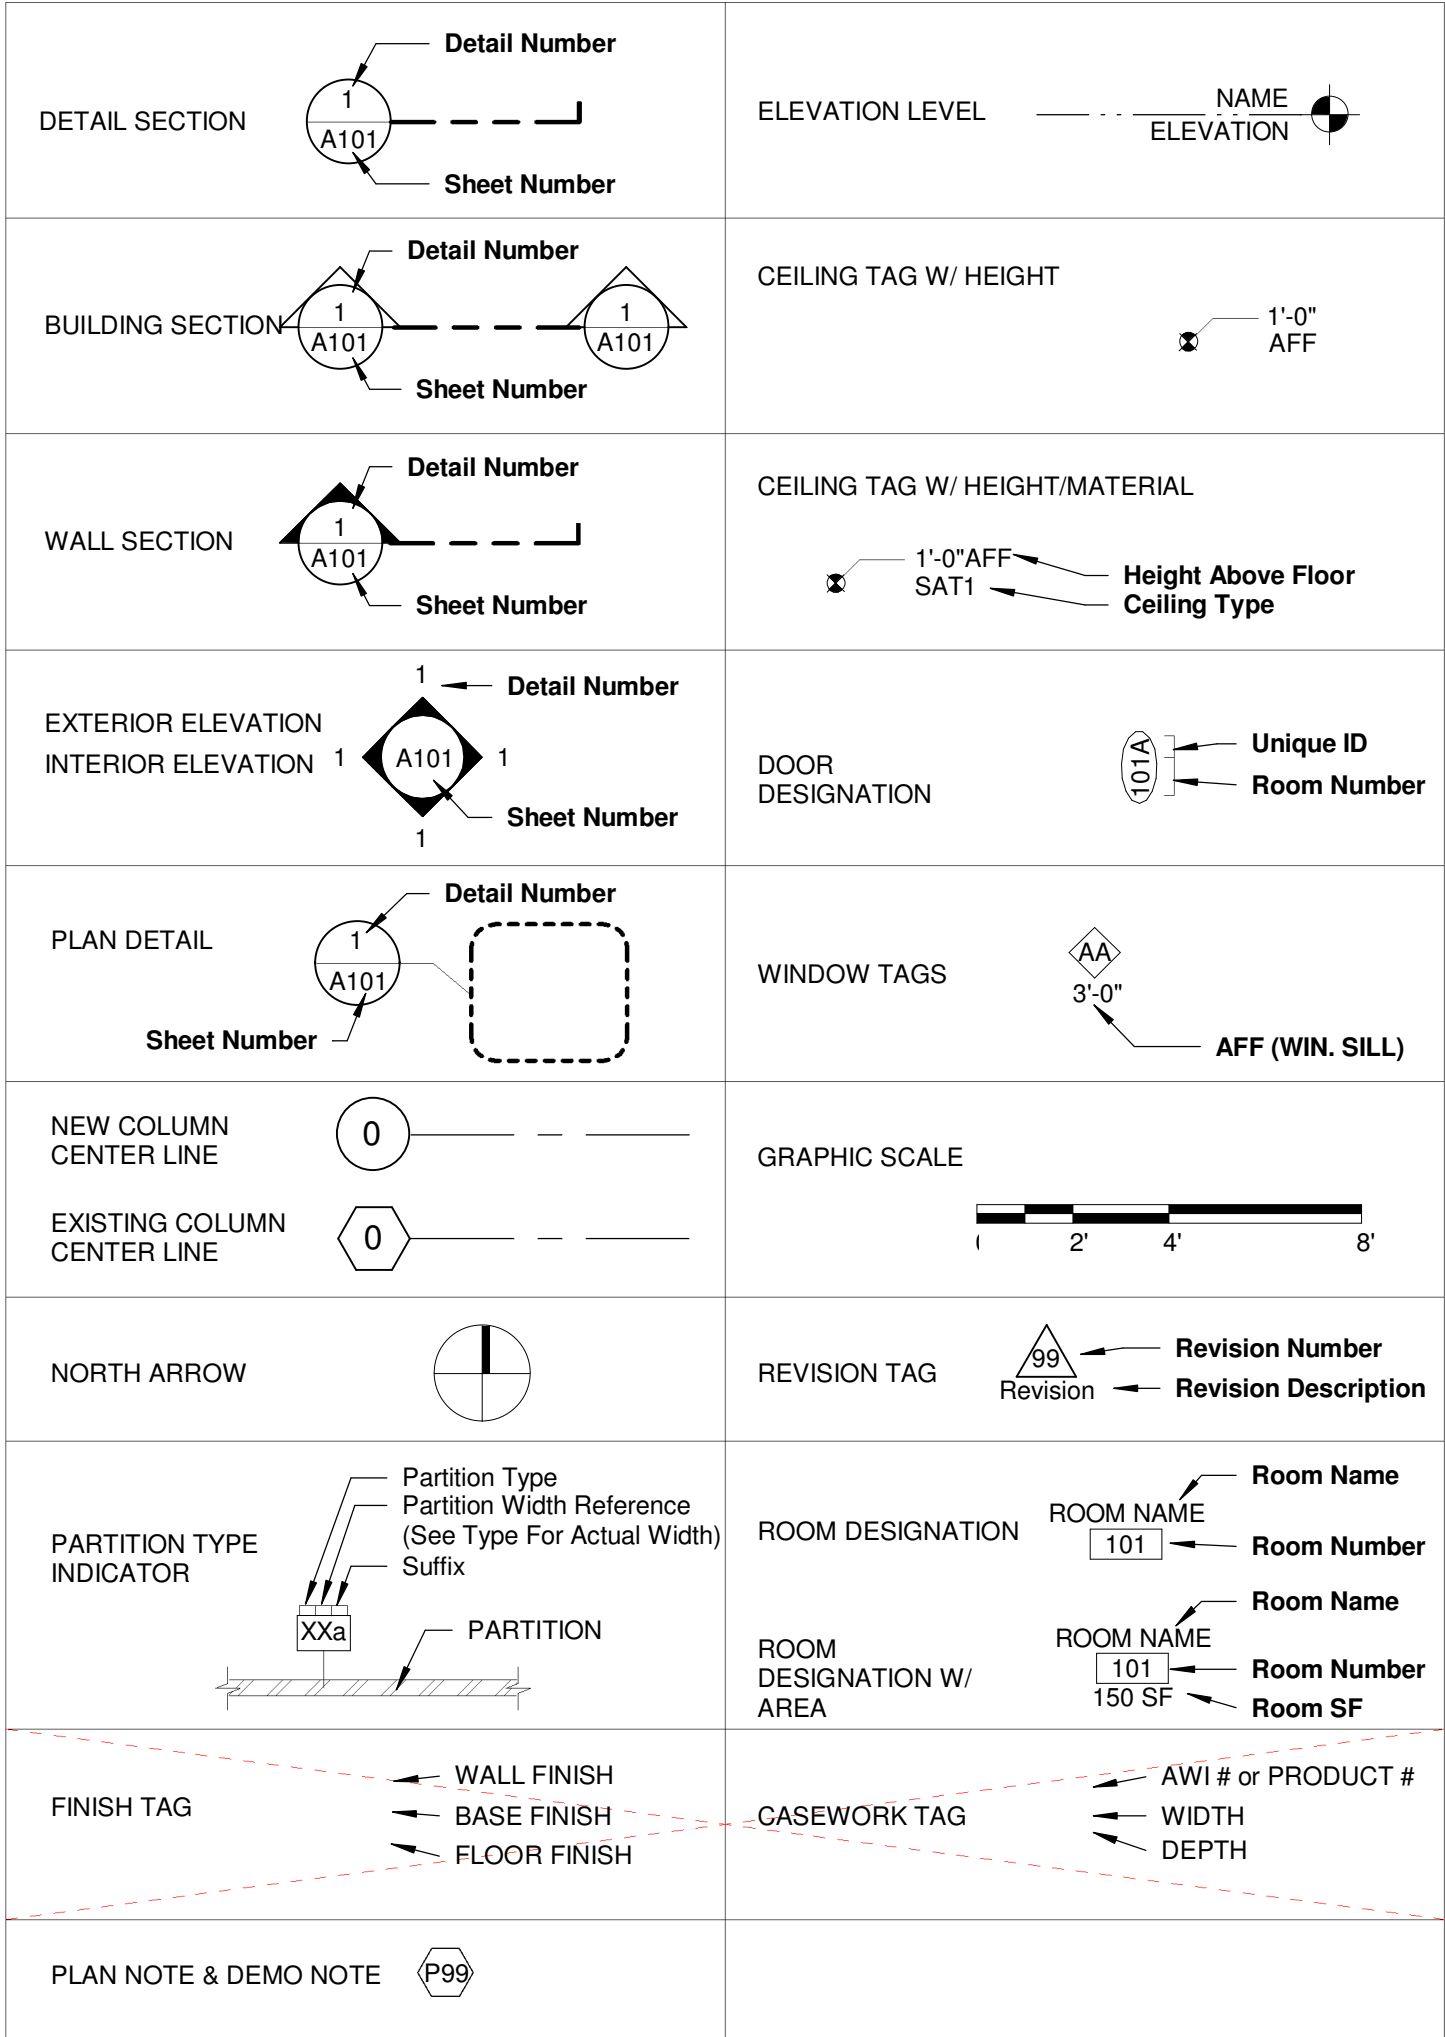

Note:

THESE DRAWINGS ARE A PROFESSIONAL SET OF DOCUMENTS BY THEIR NATURE, THEY ARE NOT TO BE REPRODUCED OR COPIED FOR ANY PURPOSE OTHER THAN THAT FOR WHICH THEY WERE PREPARED. ANY REPRODUCTION OR COPIING OF THESE DRAWINGS WITHOUT THE WRITTEN PERMISSION OF TREANORHL SHALL BE AT THE USER'S SOLE RISK AND WITHOUT LIABILITY FOR TREANORHL.

TREANORHL

1510 Ellsworth Industrial Blvd. NW, Suite #200
Atlanta, GA 30329
Tel: 770.842.7536
Fax: 770.842.7536
www.TreanorHL.com

PROGRESS PRINTS

9/29/2017 4:47 PM

CITY OF ALPHARETTA

MILTON AVE. GARAGE

92 Milton Avenue

Alpharetta, GA 30004



© 2017 TreanorHL

This drawing is an instrument of service and shall remain the property of TreanorHL. This drawing and the concepts and ideas contained herein shall not be used, reproduced, revised, or retained without the express written approval of TreanorHL.

Submission or distribution of this drawing to meet official or regulatory requirements or for other purposes in connection with the project is not to be construed as publication in derogation of any of the rights of TreanorHL.

Issued For: Design Review I


Date: 09/29/17

REVISIONS		
NO	DESCRIPTION	DATE

A001

GEN NOTES/ABBREV

TreanorHL NO. JS0630.0001.00

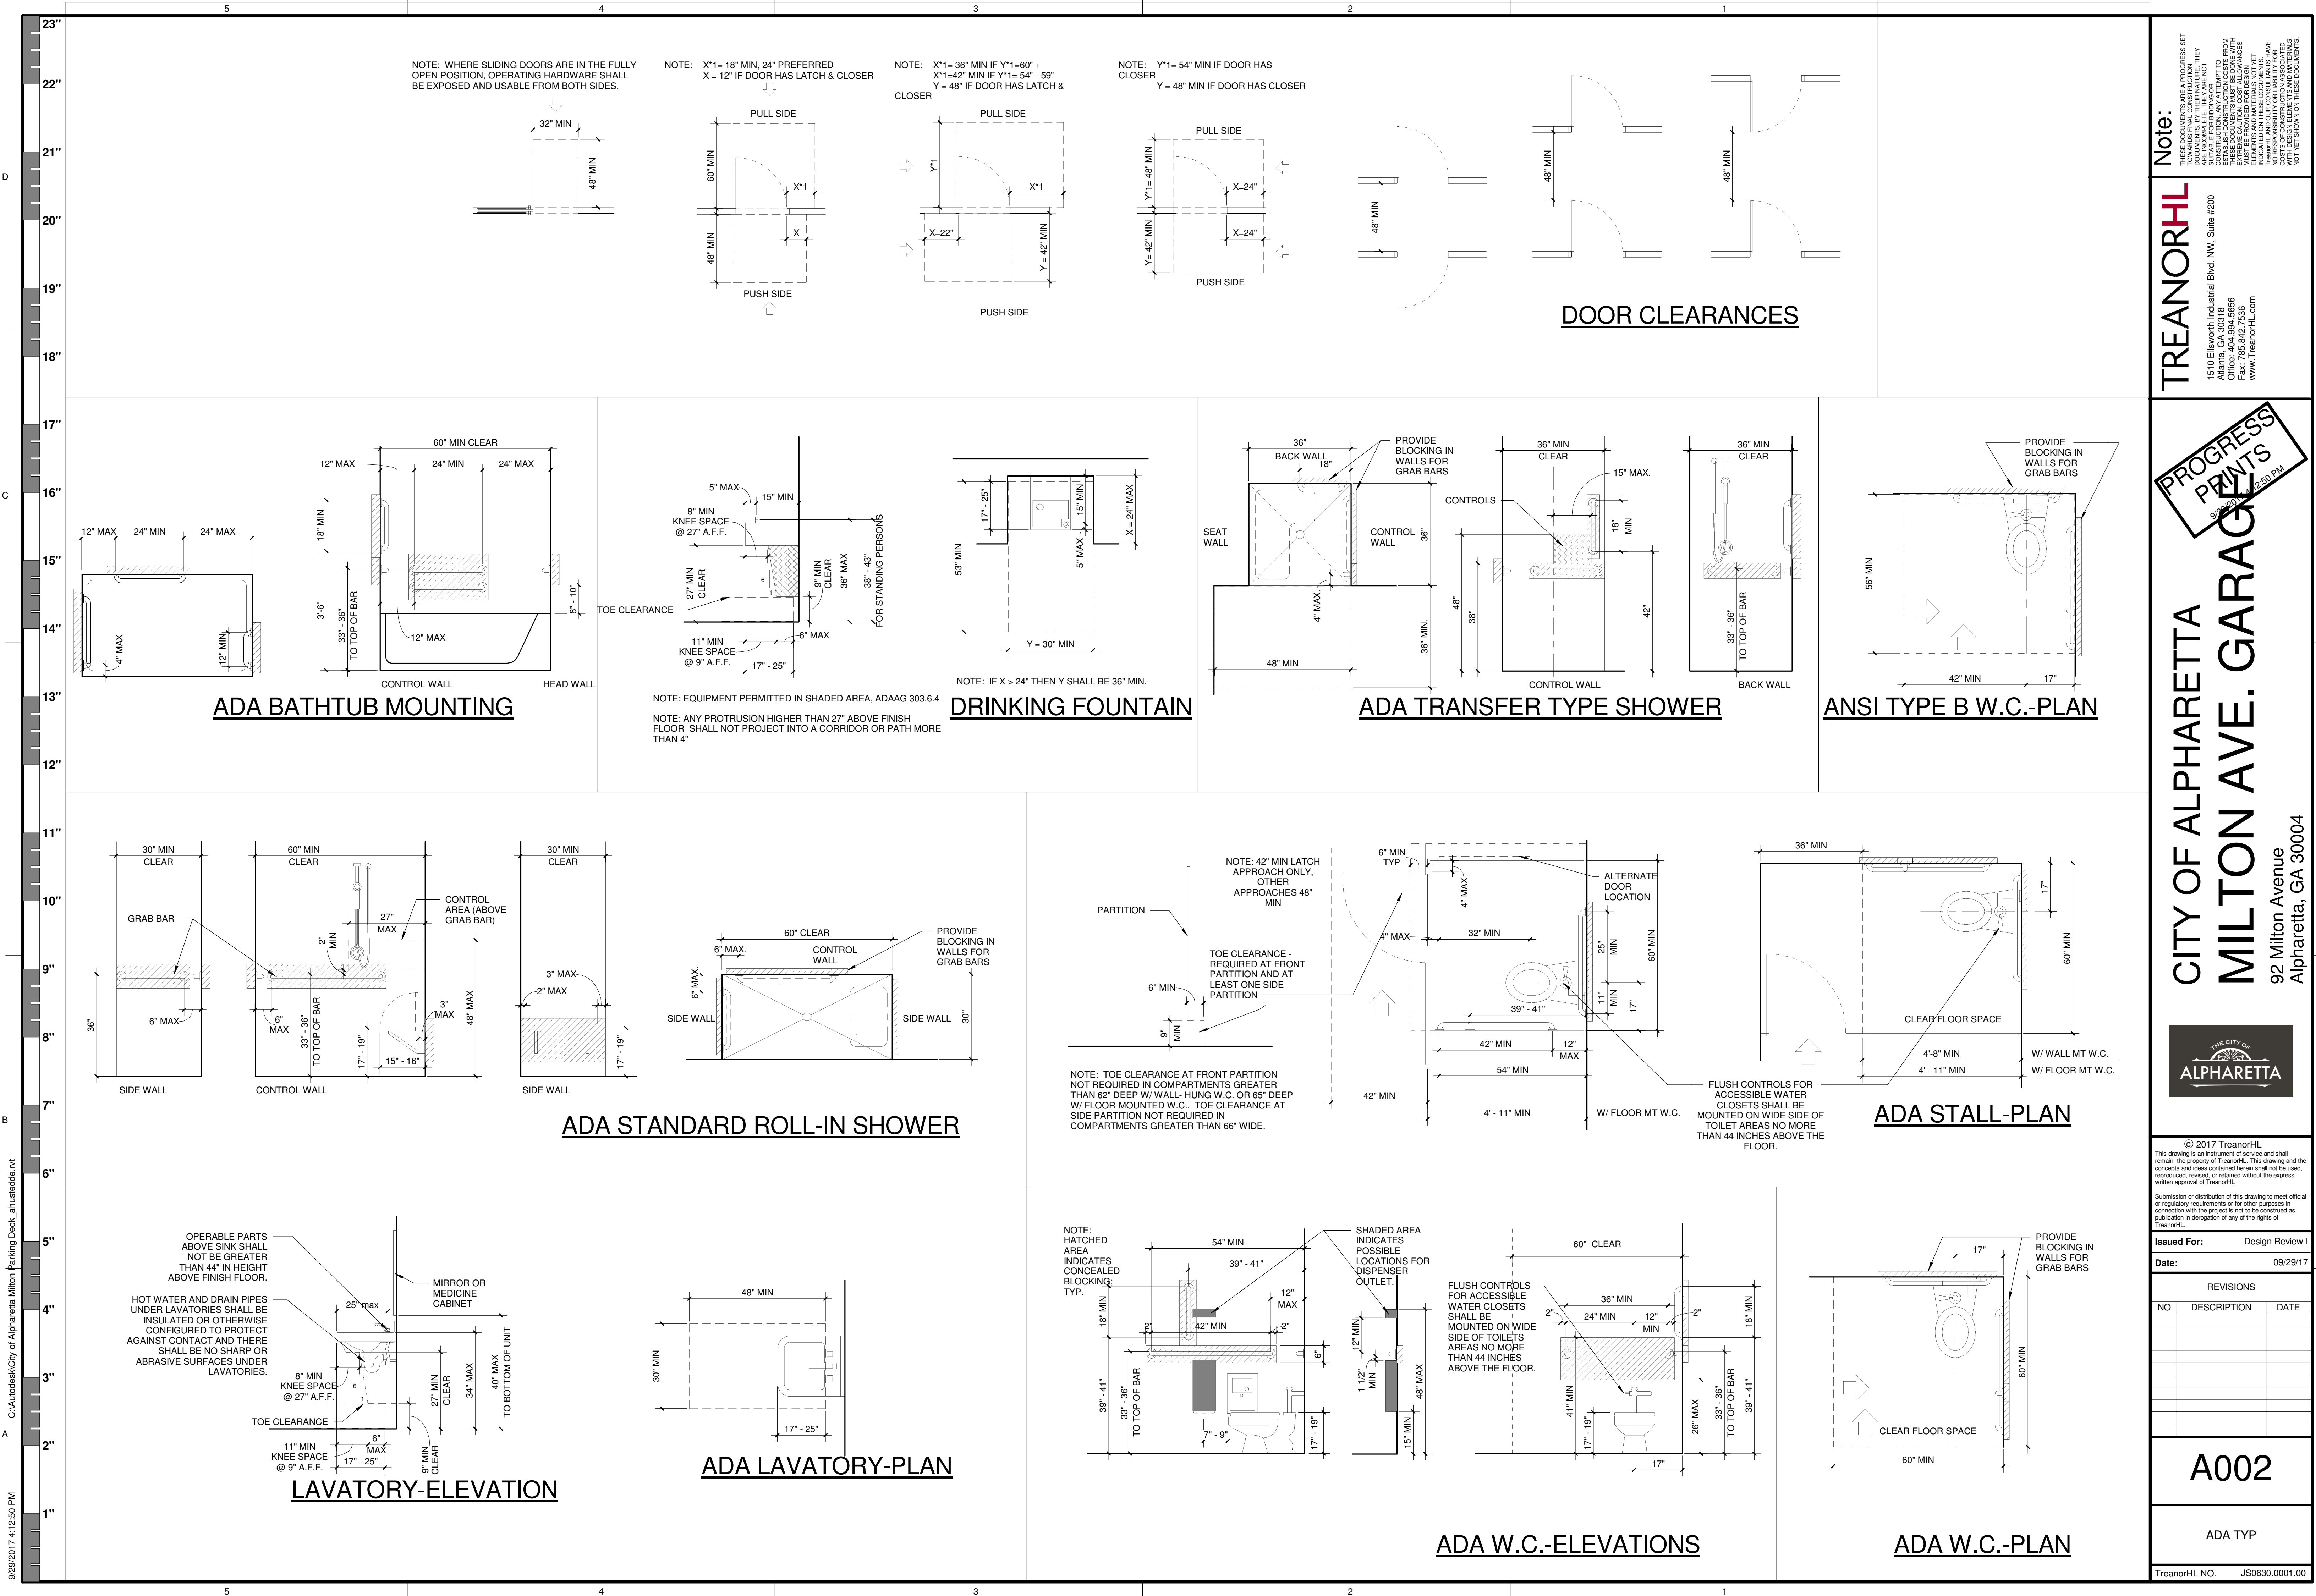

Note:

THESE DRAWINGS ARE PRELIMINARY AND ARE NOT TO BE USED FOR CONSTRUCTION. ANY CHANGES TO THESE DRAWINGS SHALL BE MADE BY THE ARCHITECT. THE ARCHITECT SHALL BE RESPONSIBLE FOR OBTAINING ALL NECESSARY PERMITS AND APPROVALS. 

TREANORHL

1510 Ellsworth Industrial Blvd. NW, Suite #200
Atlanta, GA 30318
Cell: 770.388.1866
Fax: 770.388.7536
www.TreanorHL.com

PROGRESS PRINTS

09/29/2017 4:12:50 PM

CITY OF ALPHARETTA

MILTON AVE. GARAGE

92 Milton Avenue
Alpharetta, GA 30004

THE CITY OF ALPHARETTA

© 2017 TreanorHL
This drawing is an instrument of service and shall remain the property of TreanorHL. This drawing and the concepts and ideas contained herein shall not be used, reproduced, revised, or retained without the express written approval of TreanorHL.

Submission or distribution of this drawing to meet official or regulatory requirements or for other purposes in connection with the project is not to be construed as publication in derogation of any of the rights of TreanorHL.

Issued For: Design Review I


Date: 09/29/17

REVISIONS		
NO	DESCRIPTION	DATE

A002

ADA TYP


TreanorHL NO. JS0630.0001.00

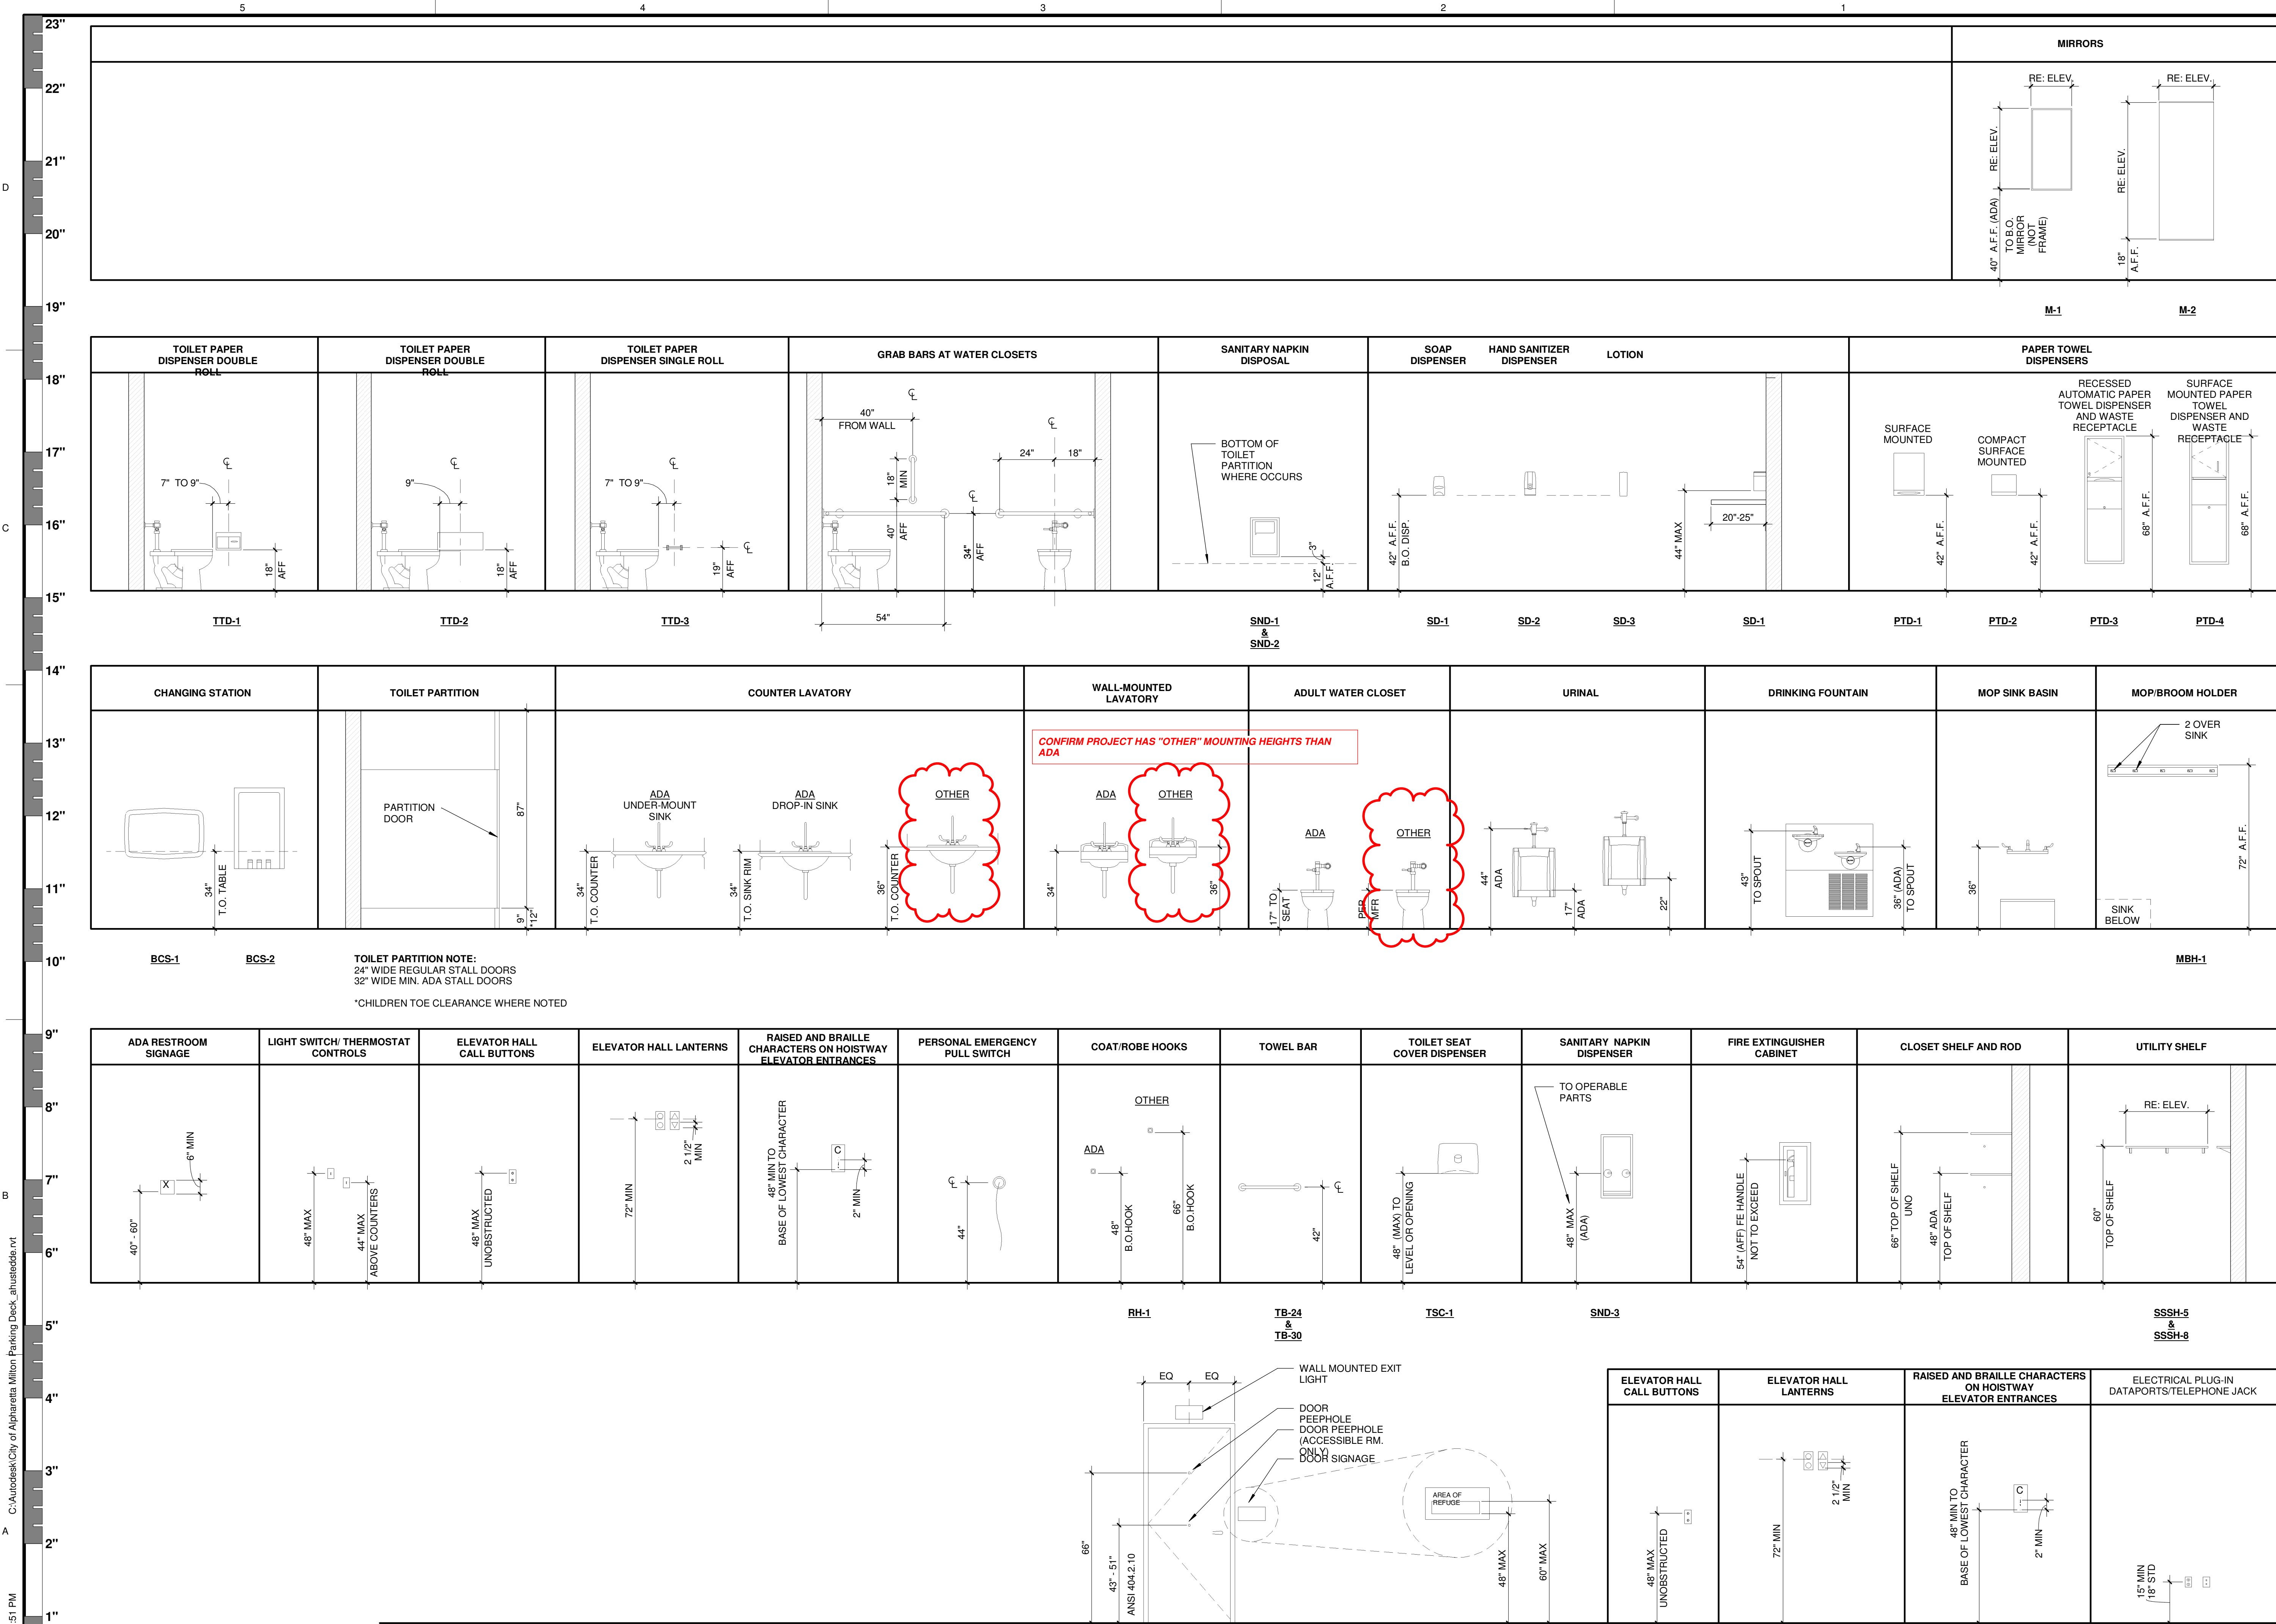

TREANORHL

PROGRESS PRINTS

CITY OF ALPHARETTA
MILTON AVE. GARAGE
92 Milton Avenue
Alpharetta, GA 30004

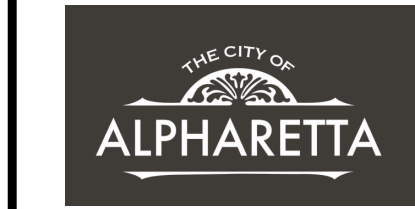

© 2017 TreanorHL
This drawing is an instrument of service and shall remain the property of TreanorHL. This drawing and the concepts and ideas contained herein shall not be used, reproduced, revised, or retained without the express written approval of TreanorHL.

Issued For: Design Review I
Date: 09/29/17

REVISIONS		
NO	DESCRIPTION	DATE

A003
ADA TYP

TreanorHL NO. JS0630.0001.00

MILTON AVENUE
GARAGE[illegible]

PROJECT NO.	P1-2017-007
DRAWN BY	Author
CHECKED BY	Checker


The Drawings are the property of Carl Walker, Inc. and are not to be reused or reproduced without written permission from Carl Walker, Inc.

SHEET TITLE
LEVEL 1 & 2 PLANS -
ARCHITECTURAL
PARKING

AP101

NO	SYMB	NOTE
1		REPRESENTS PLAN MATCH LINE.
2		PARKING SPACE STRIPING TO BE 4" WIDE TRAFFIC YELLOW STRIPING - SINGLE LINE CONFIGURATION. ALSO REFER TO SHEET A-511 FOR ADDITIONAL STRIPING INFORMATION.
3		CROSS HATCH STRIPING TO BE 4" WIDE TRAFFIC YELLOW STRIPING AT 24" OC WITH BACK-ROLLED REFLECTIVE BEADS AS SHOWN IN PLANS, REFER TO SHEET A-511 FOR ADDITIONAL INFORMATION.
4		DIRECTIONAL ARROWS TO BE PAINTED TRAFFIC YELLOW WITH BACK-ROLLED REFLECTIVE BEADS AS SHOWN ON PLANS, REFER TO SHEET A-511 FOR ADDITIONAL INFORMATION.
5		PAVEMENT GRAPHICS TO BE PAINTED AS SHOWN ON PLANS, REFER TO SHEET A-511 FOR ADDITIONAL INFORMATION.
6		REPRESENTS SIGN MARK AS DEFINED ON SIGN LEGEND. THE LETTER AFTER THE DASH (-) REPRESENTS THE MOUNTING DETAIL, REFER TO SIGN MOUNTING LEGEND. SIGN TO BE PLACED AS SHOWN ON PLANS.
7		ALL SIGNS LOCATED AT ENTRY/EXIT SHALL BE CENTERED IN LANES, TYPICAL.
8		REPRESENTS A 4"Ø STEEL BOLLARD, REFER TO A-511 FOR ADDITIONAL INFORMATION.
9		UNDERSIDE OF ALL CONCRETE FLOOR SHALL RECIEVE WHITE CONCRETE STAIN. AREA TO INCLUDE ALL BEAM & GIRDER SIDES & BOTTOM AS WELL AS COLUMN SURFACE DOWN TO THE LOWEST BEAM OR GIRDER DEPTH. REFER TO SPEC SECTION 09 91 00 FOR ADDITIONAL INFORMATION.


SPACE TABULATION					
LEVEL	STANDARD	COMPACT	ADA	ADA VAN	TOTAL
4	67	7	~	~	74
3	64	7	2	~	73
2	64	7	2	~	73
1	36	2	3	1	42
TOTAL	231	23	7	1	262

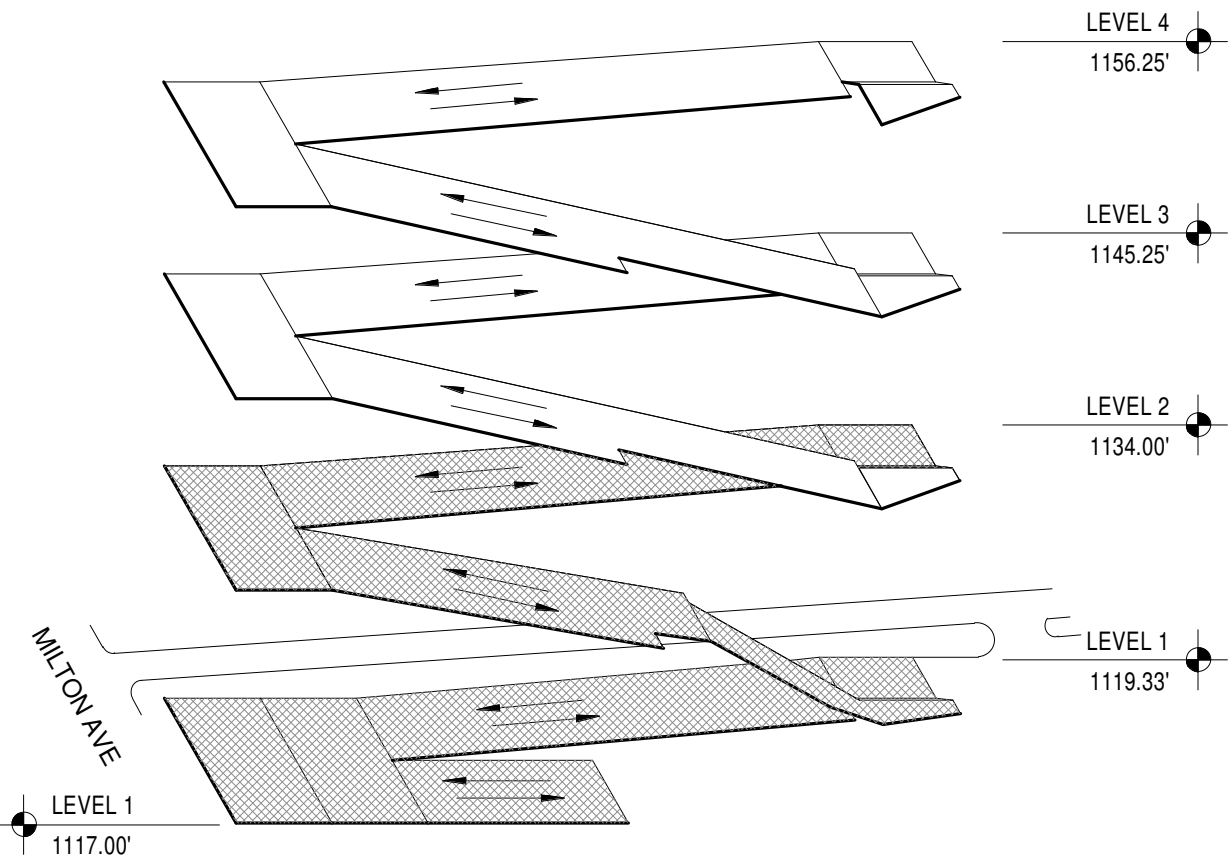


ISOMETRIC VIEW




9/21/2017 2:48:14 PM
C:\AutoDesk\PT-2017-007-CW-Ver17_Kamrell\mnanenhi.com.rvt

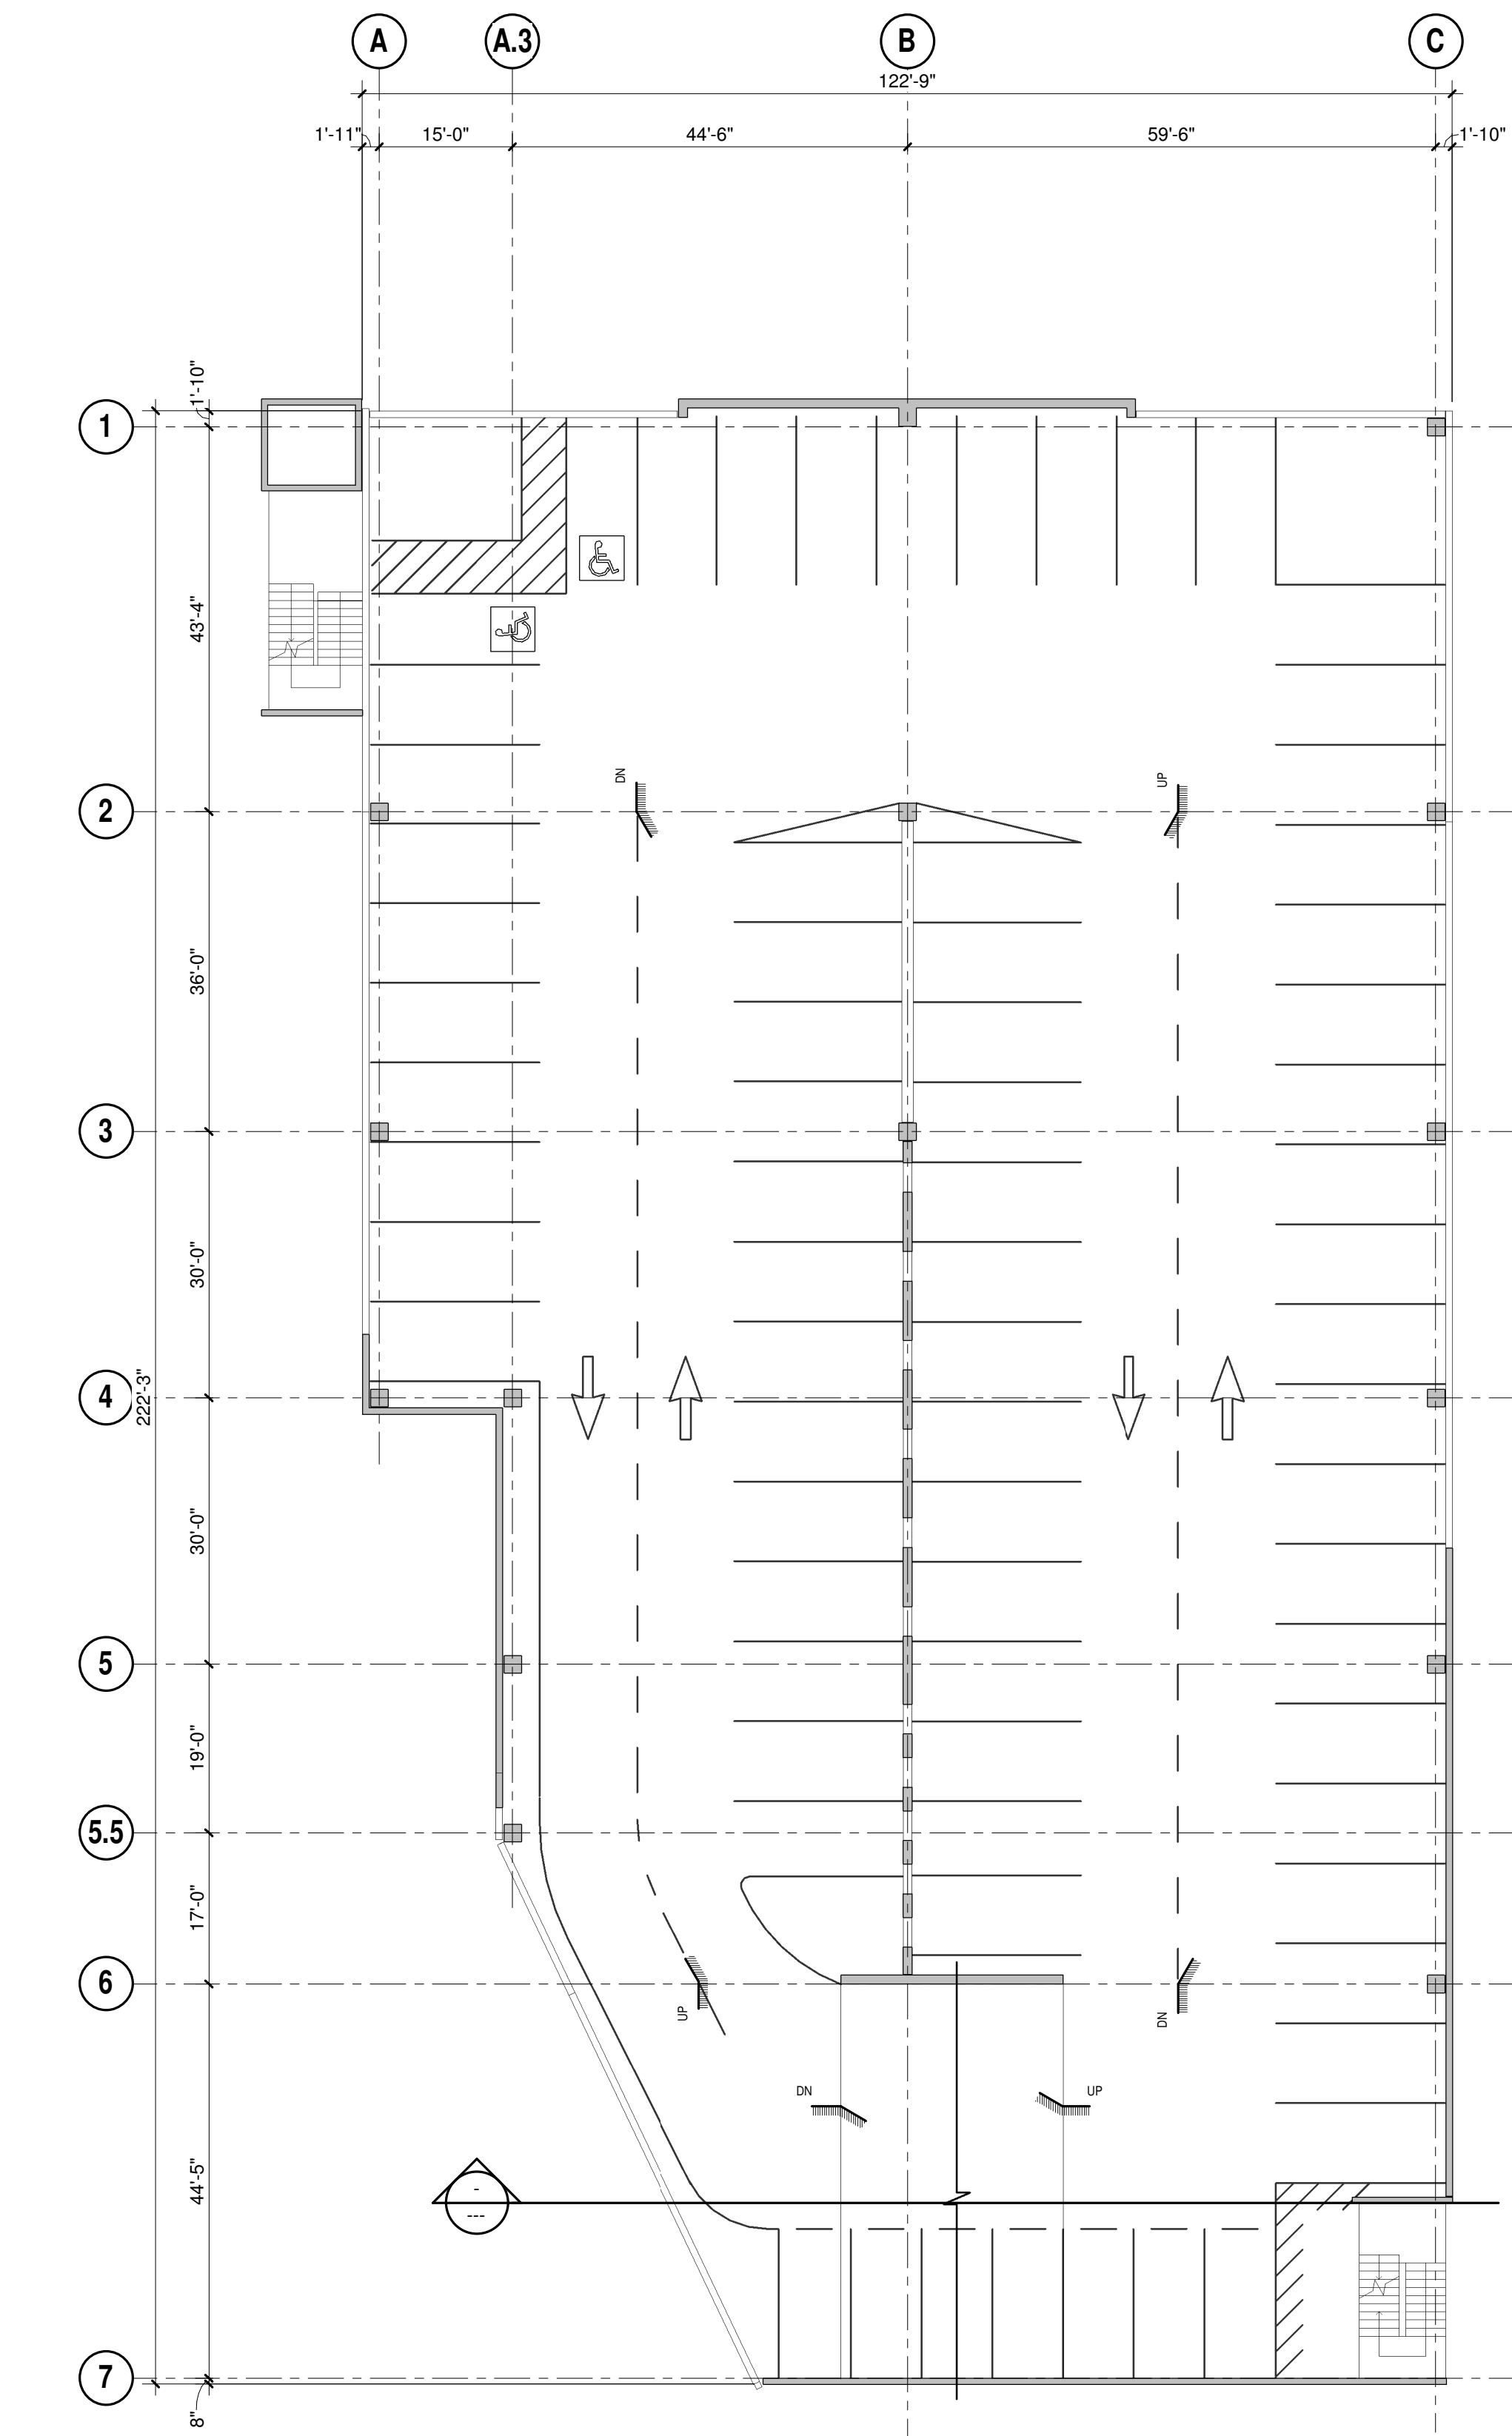

1 LEVEL 3 PLAN - ARCHITECTURAL PARKING
1/16" = 1'-0"

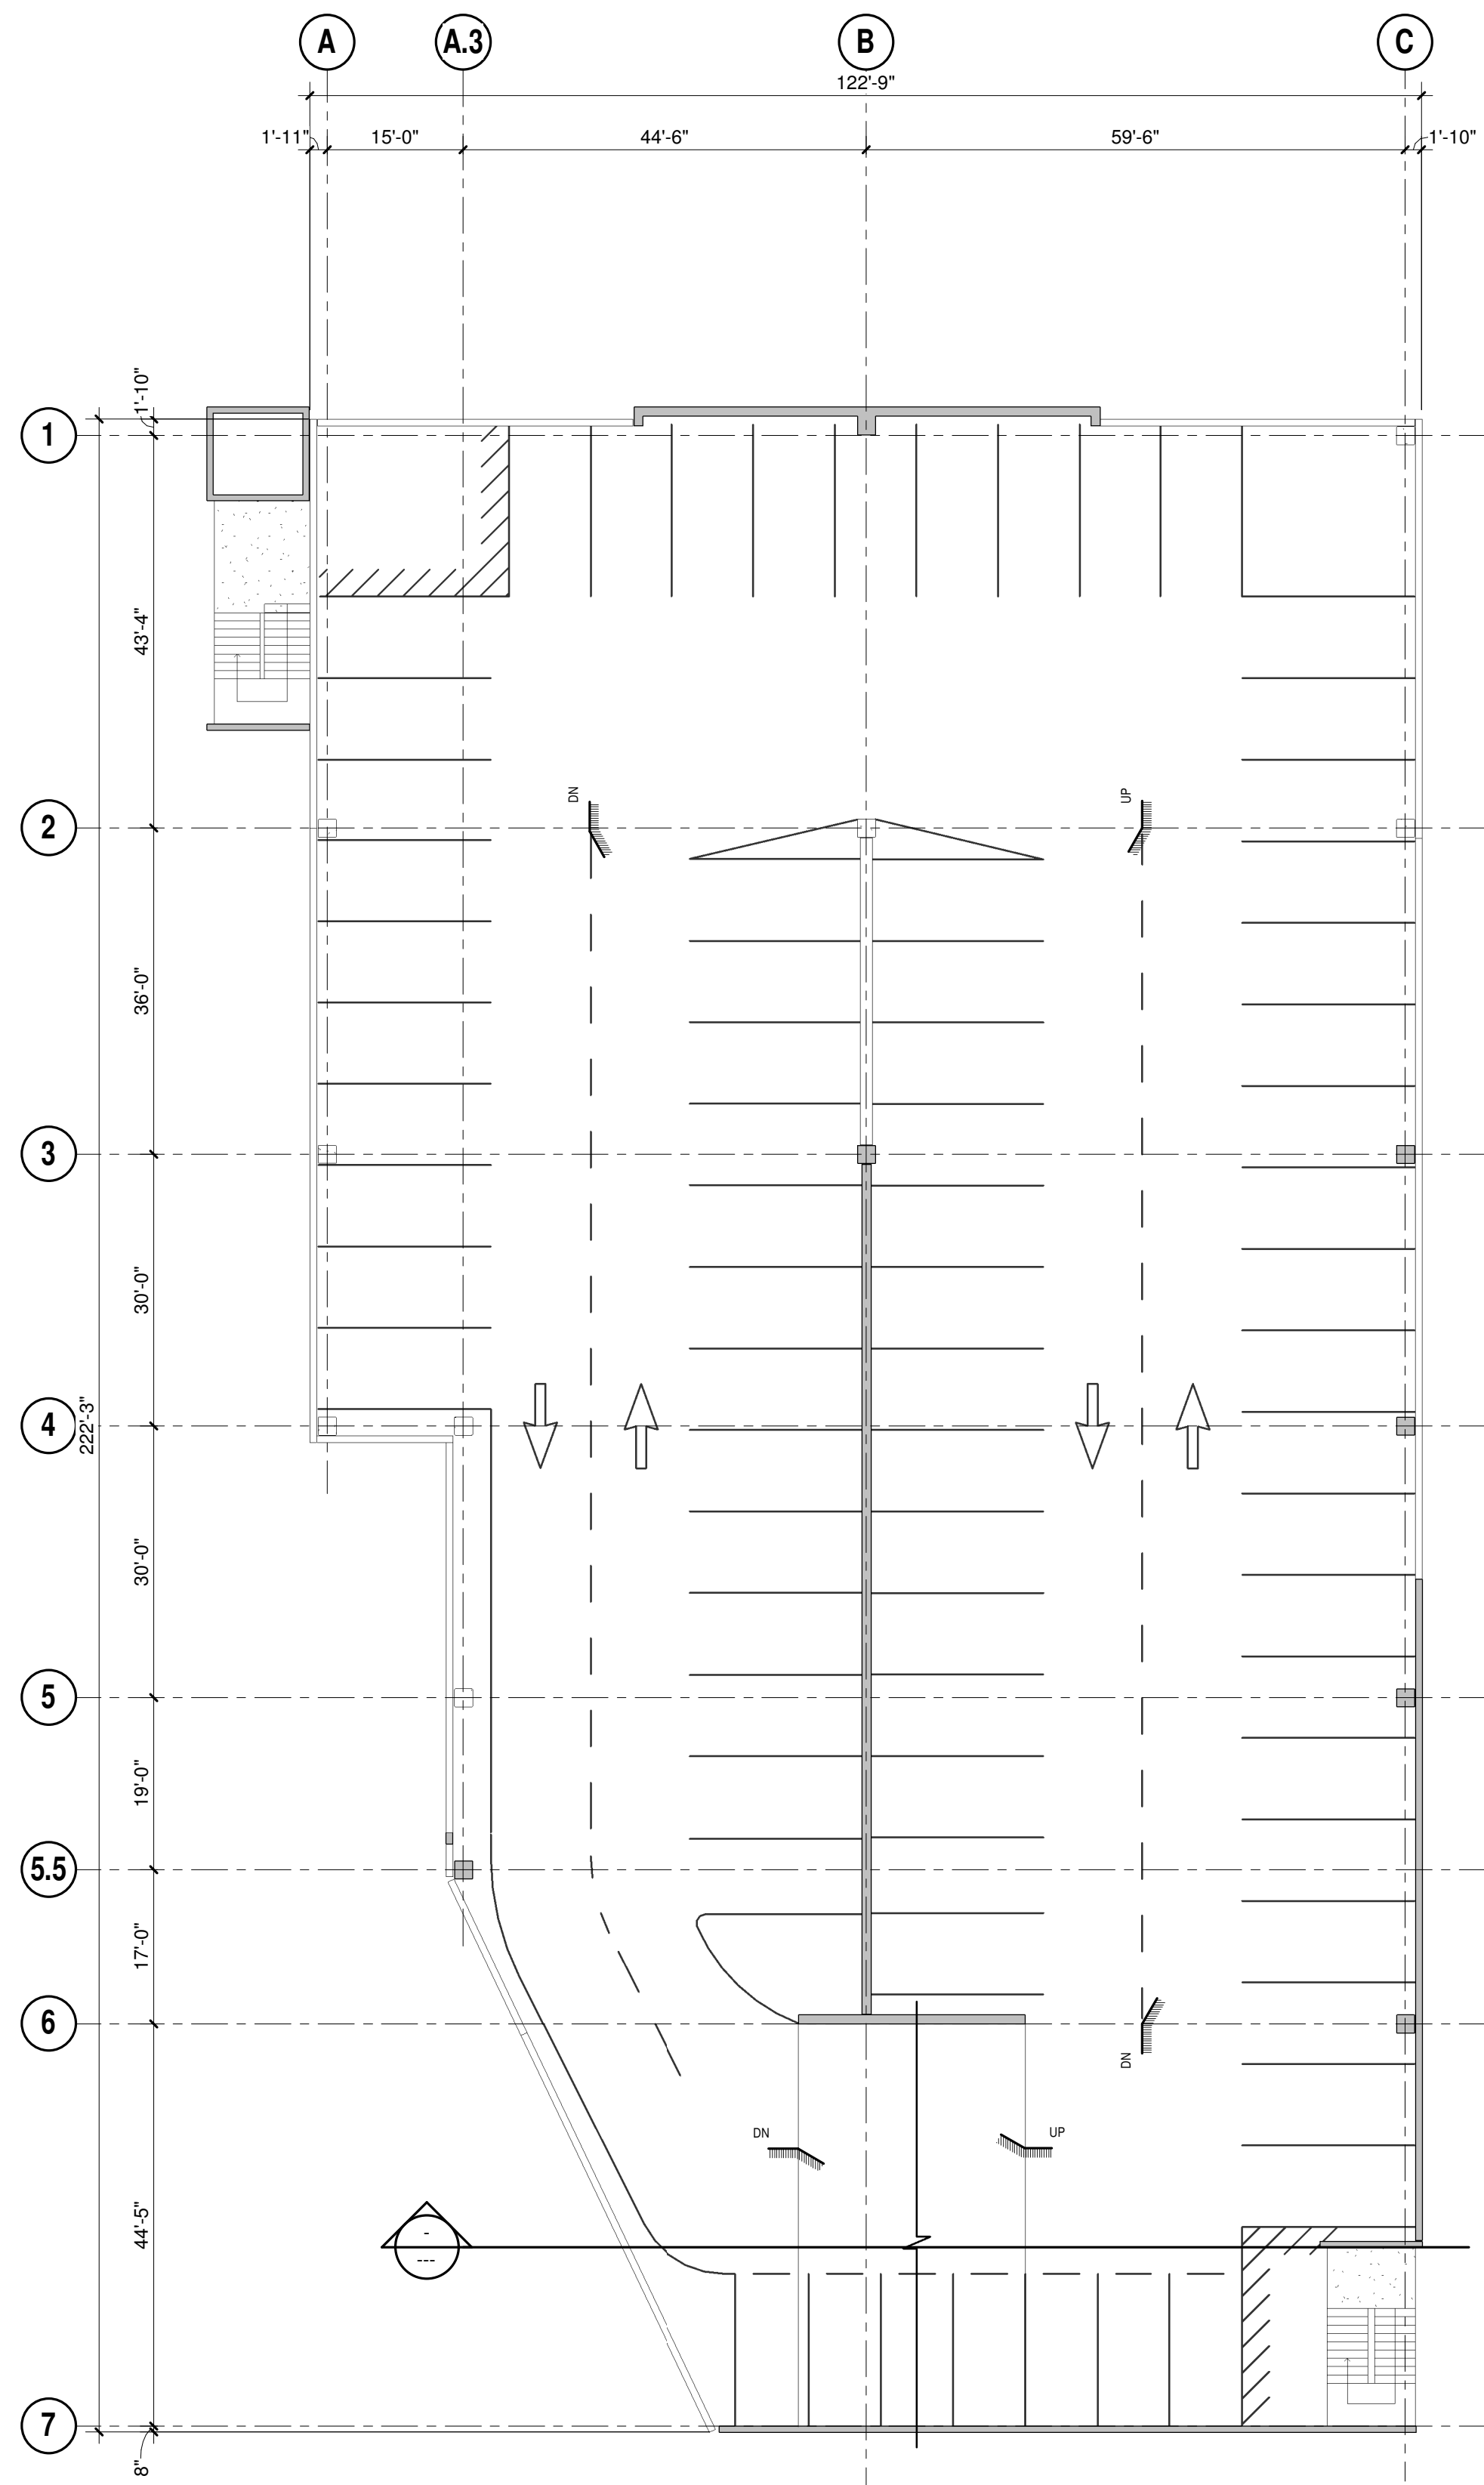

2 LEVEL 4 PLAN - ARCHITECTURAL PARKING
1/16" = 1'-0"

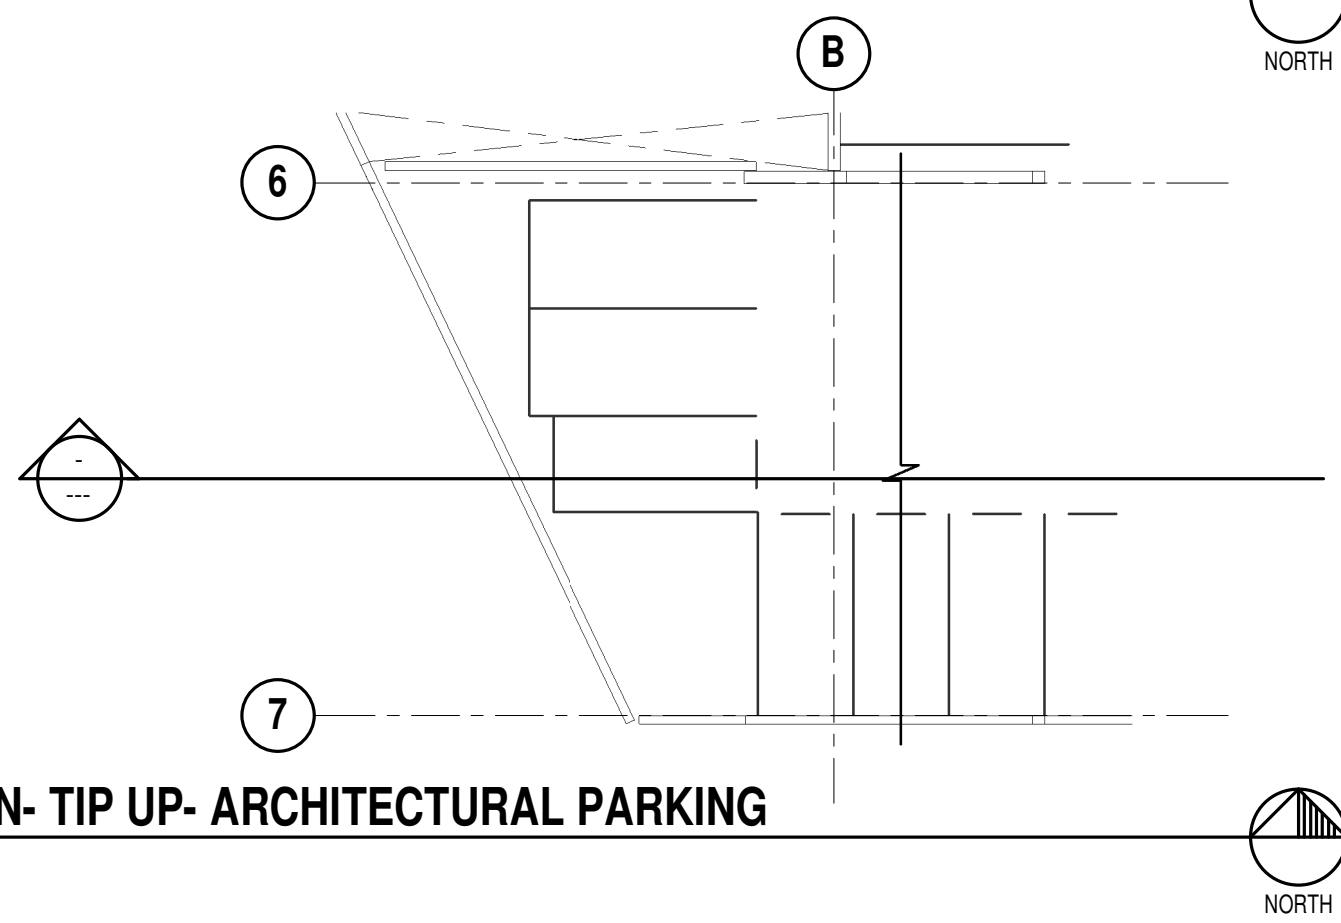


3 LEVEL 4 PLAN- TIP UP- ARCHITECTURAL PARKING
1/16" = 1'-0"



SHEET NOTES:

- | NO | SYMB | NOTE |
|----|------|--|
| 1 | | REPRESENTS PLAN MATCH LINE. |
| 2 | | PARKING SPACE STRIPING TO BE 4" WIDE TRAFFIC YELLOW STRIPING - SINGLE LINE CONFIGURATION. ALSO REFER TO SHEET A-511 FOR ADDITIONAL STRIPING INFORMATION. |
| 3 | | CROSS HATCH STRIPING TO BE 4" WIDE TRAFFIC YELLOW STRIPING AT 24" OC WITH BACK-ROLLED REFLECTIVE BEADS AS SHOWN IN PLANS, REFER TO SHEET A-511 FOR ADDITIONAL INFORMATION. |
| 4 | | DIRECTIONAL ARROWS TO BE PAINTED TRAFFIC YELLOW WITH BACK-ROLLED REFLECTIVE BEADS AS SHOWN ON PLANS, REFER TO SHEET A-511 FOR ADDITIONAL INFORMATION. |
| 5 | | PAVEMENT GRAPHICS TO BE PAINTED AS SHOWN ON PLANS, REFER TO SHEET A-511 FOR ADDITIONAL INFORMATION. |
| 6 | | REPRESENTS SIGN MARK AS DEFINED ON SIGN LEGEND. THE LETTER AFTER THE DASH (-) REPRESENTS THE MOUNTING DETAIL, REFER TO SIGN MOUNTING LEGEND. SIGN TO BE PLACED AS SHOWN ON PLANS. |
| 7 | | ALL SIGNS LOCATED AT ENTRY/EXIT SHALL BE CENTERED IN LANES, TYPICAL. |
| 8 | | REPRESENTS A 4"Ø STEEL BOLLARD, REFER TO A-511 FOR ADDITIONAL INFORMATION. |
| 9 | | UNDERSIDE OF ALL CONCRETE FLOOR SHALL RECIEVE WHITE CONCRETE STAIN. AREA TO INCLUDE ALL BEAM & GIRDER SIDES & BOTTOM AS WELL AS COLUMN SURFACE DOWN TO THE LOWEST BEAM OR GIRDER DEPTH. REFER TO SPEC SECTION 09 91 00 FOR ADDITIONAL INFORMATION. |

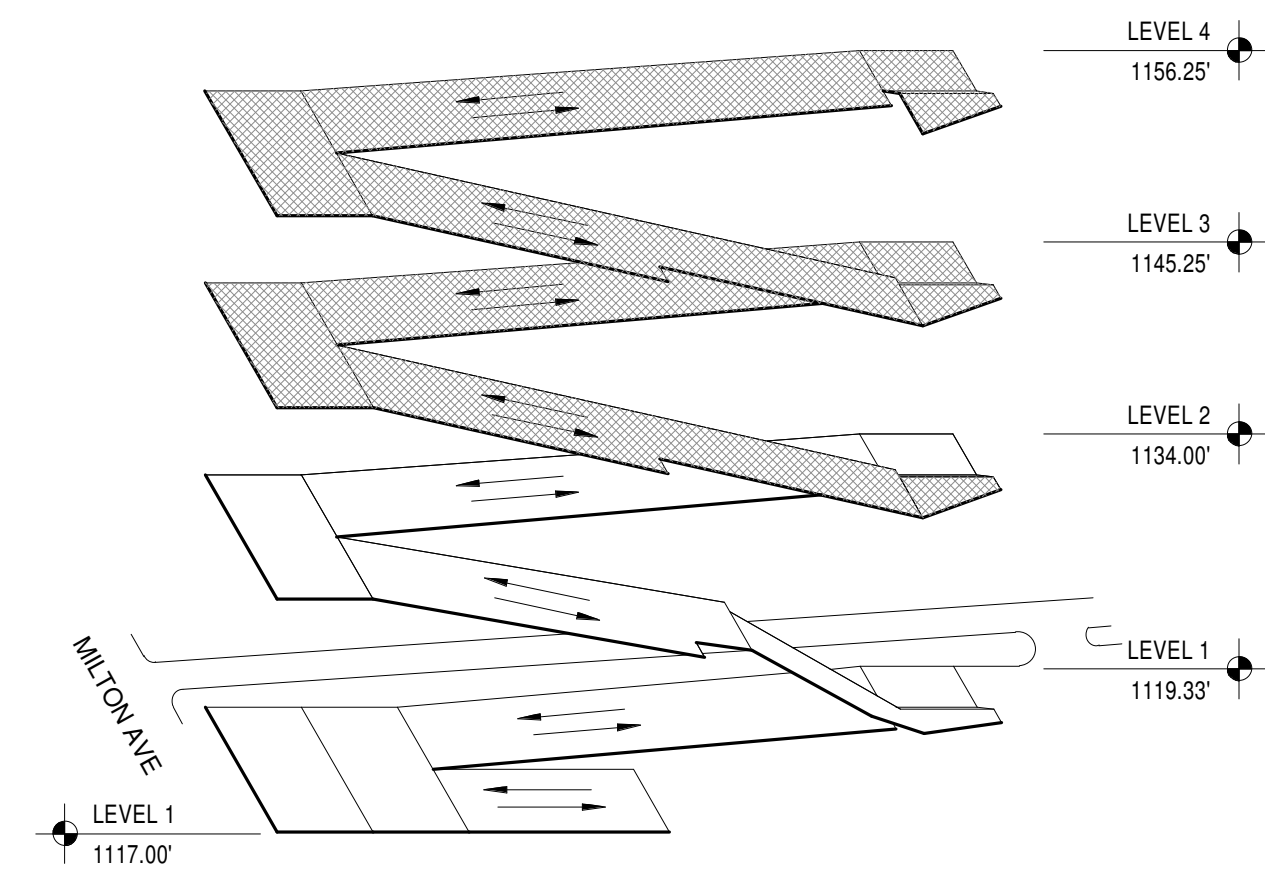

ISOMETRIC VIEW

ISSUE FOR		SCHEMATIC DESIGN
ISSUED FOR DATE		09/12/21017
REV NO.	DATE	DESCRIPTION

PROJECT NO. P1-2017-007
DRAWN BY Author
CHECKED BY Checker

The Drawings are the property of Carl Walker, Inc. and are not to be reused or reproduced without written permission from Carl Walker, Inc.

SHEET TITLE
LEVEL 3 & 4 PLANS -
ARCHITECTURAL
PARKING

City of
Alpharetta

MILTON AVENUE
GARAGE


[illegible]

PROJECT NO.	P1-2017-007
DRAWN BY	Author
CHECKED BY	Checker

The Drawings are the property of Carl Walker, Inc. and are not to be reused or reproduced without written permission from Carl Walker, Inc.

SHEET TITLE
FOUNDATION PLAN -
STRUCTURAL

S-100



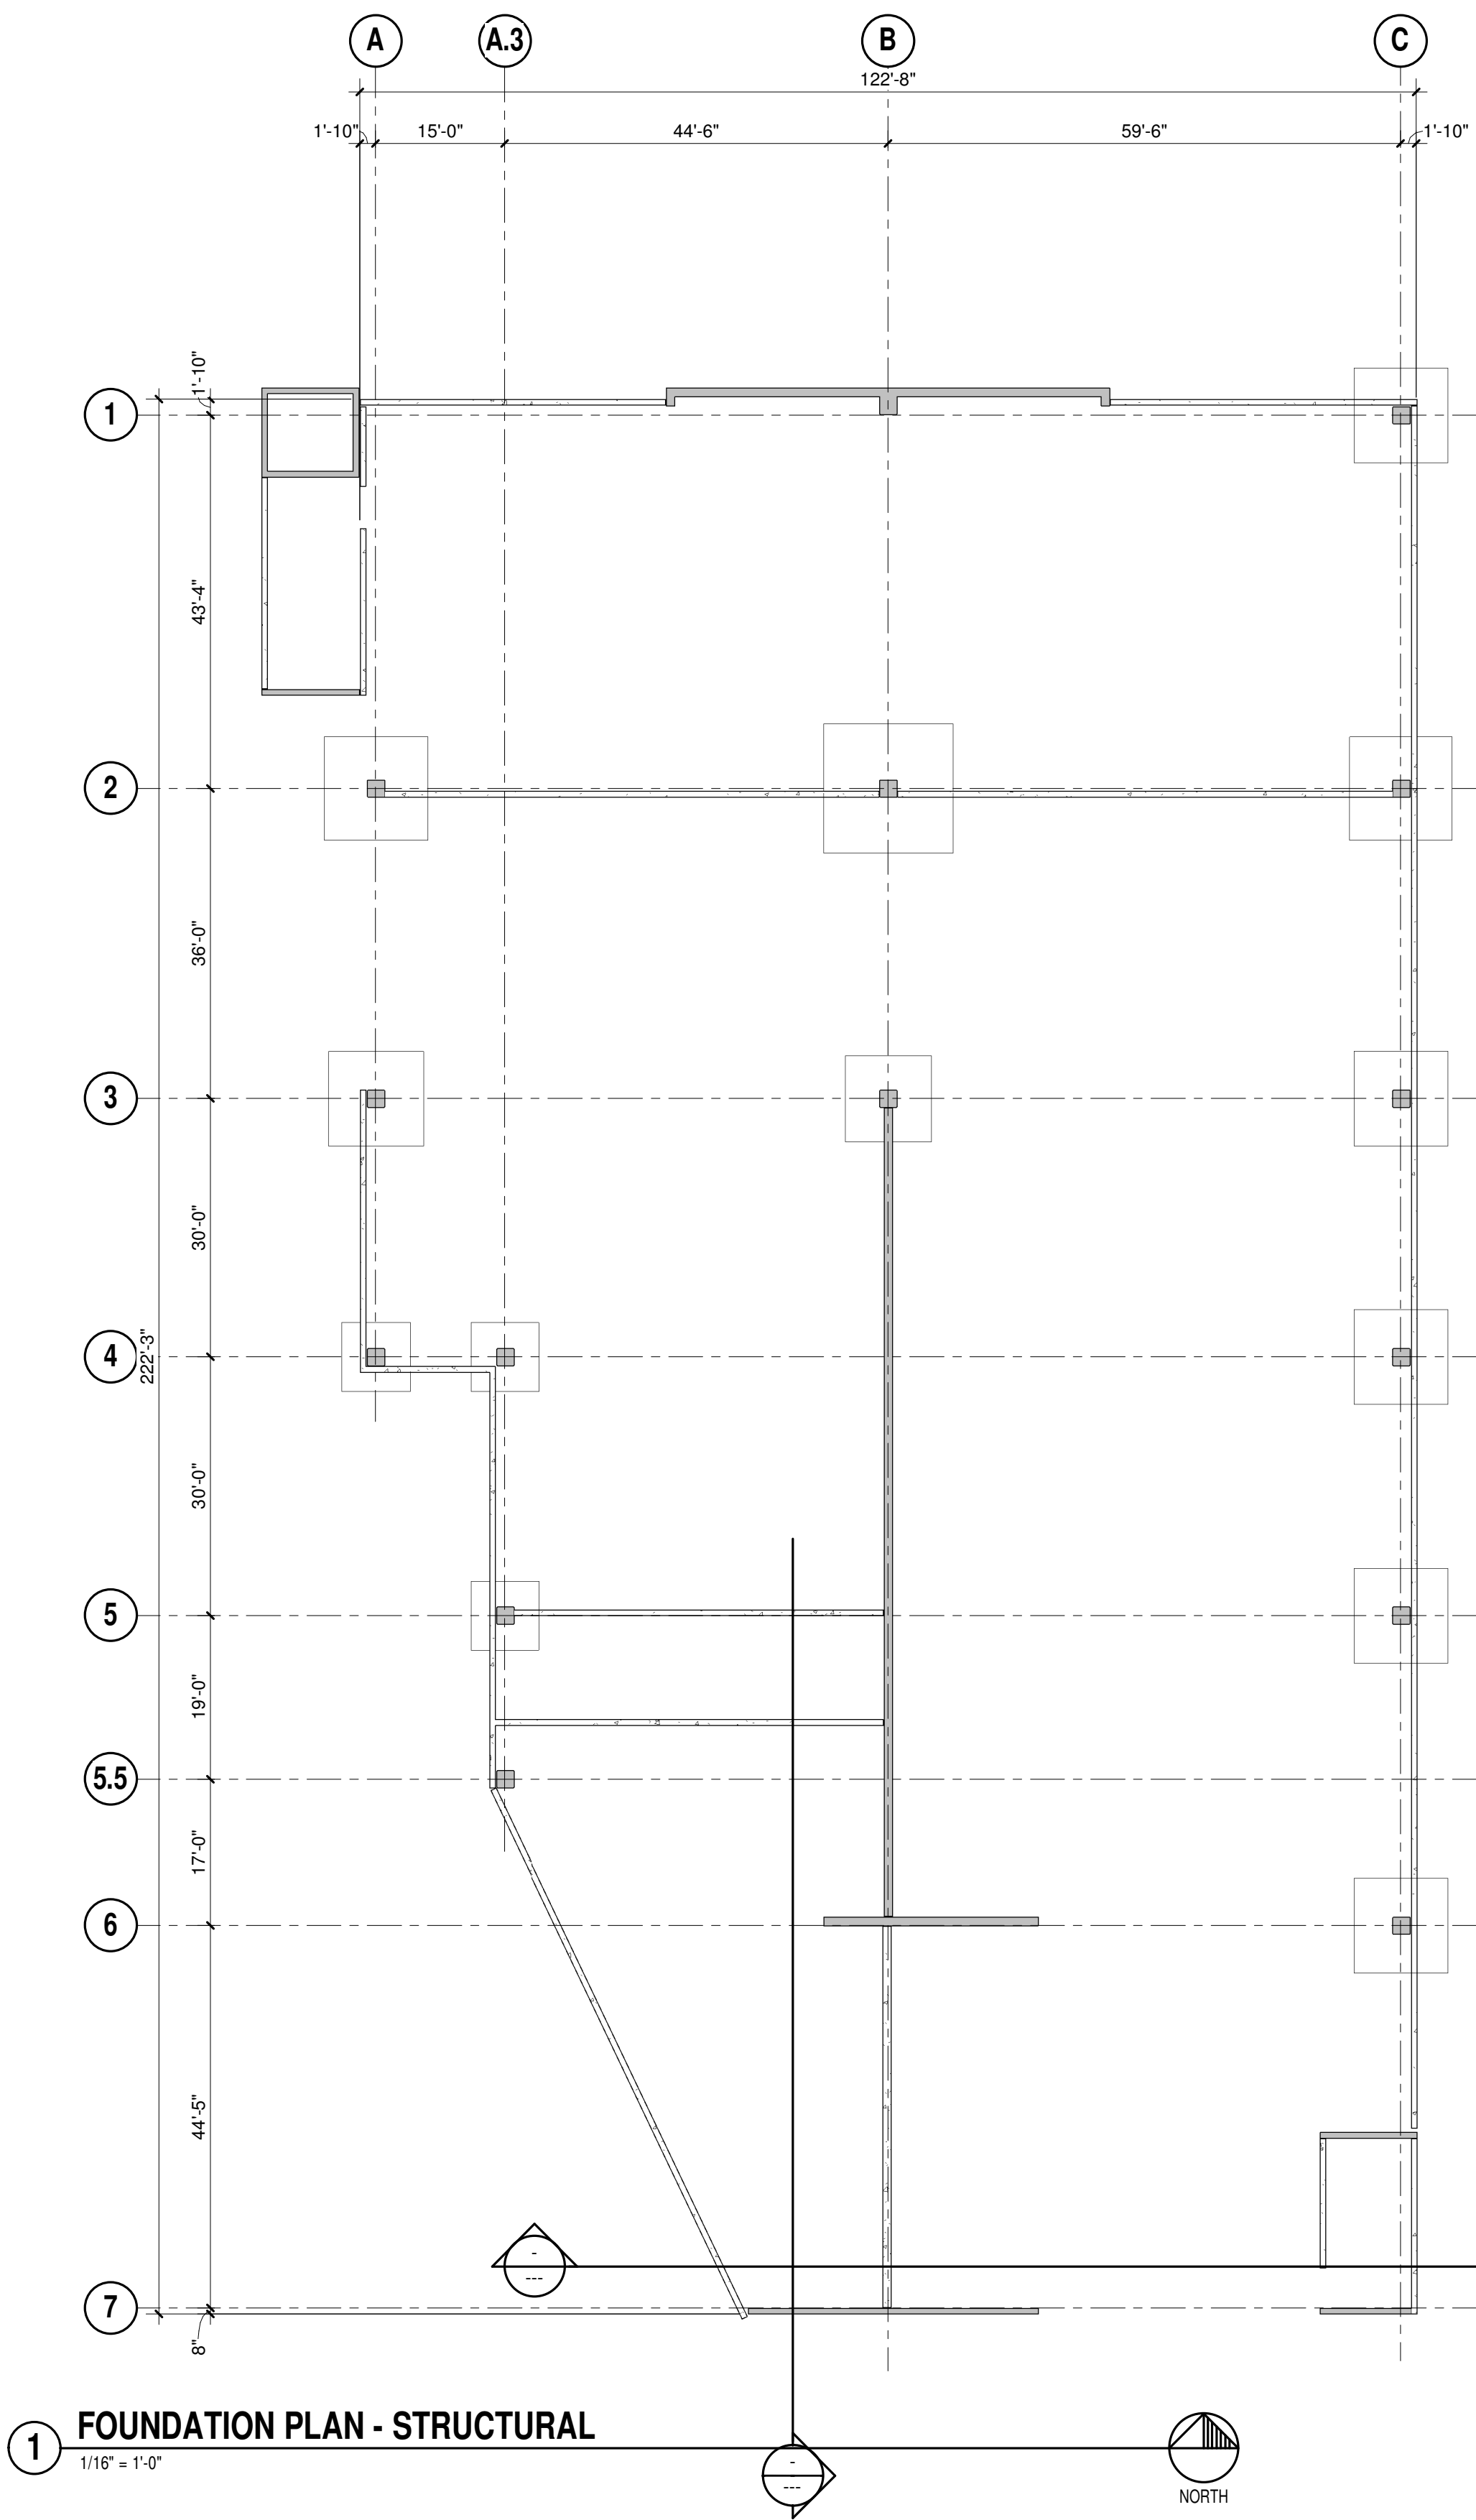


MILTON AVENUE
GARAGE[illegible]

PROJECT NO.	P1-2017-007
DRAWN BY	Author
CHECKED BY	Checker

The Drawings are the property of Carl Walker, Inc. and are not to be reused or reproduced without written permission from Carl Walker, Inc.

SHEET TITLE
LEVEL 1 & 2 PLANS -
STRUCTURAL

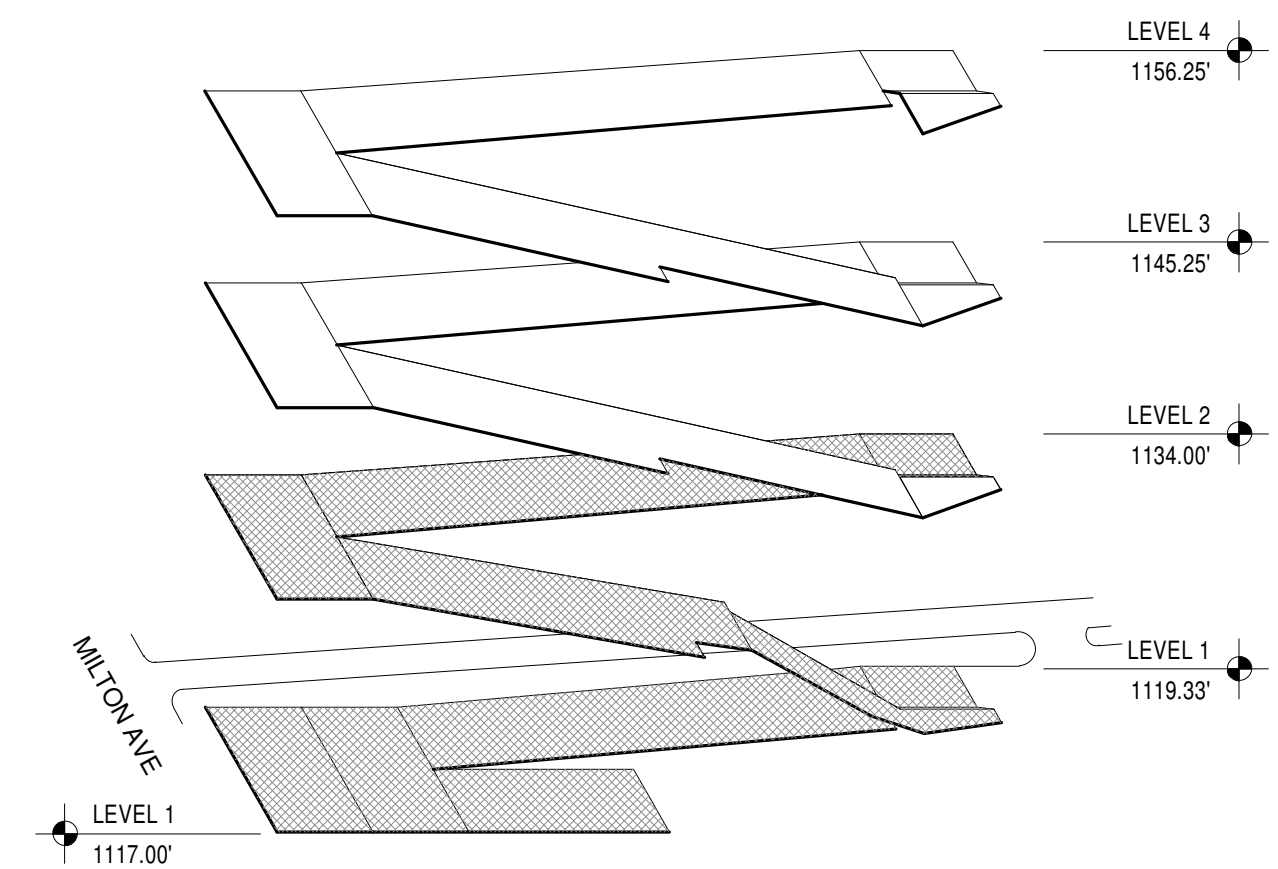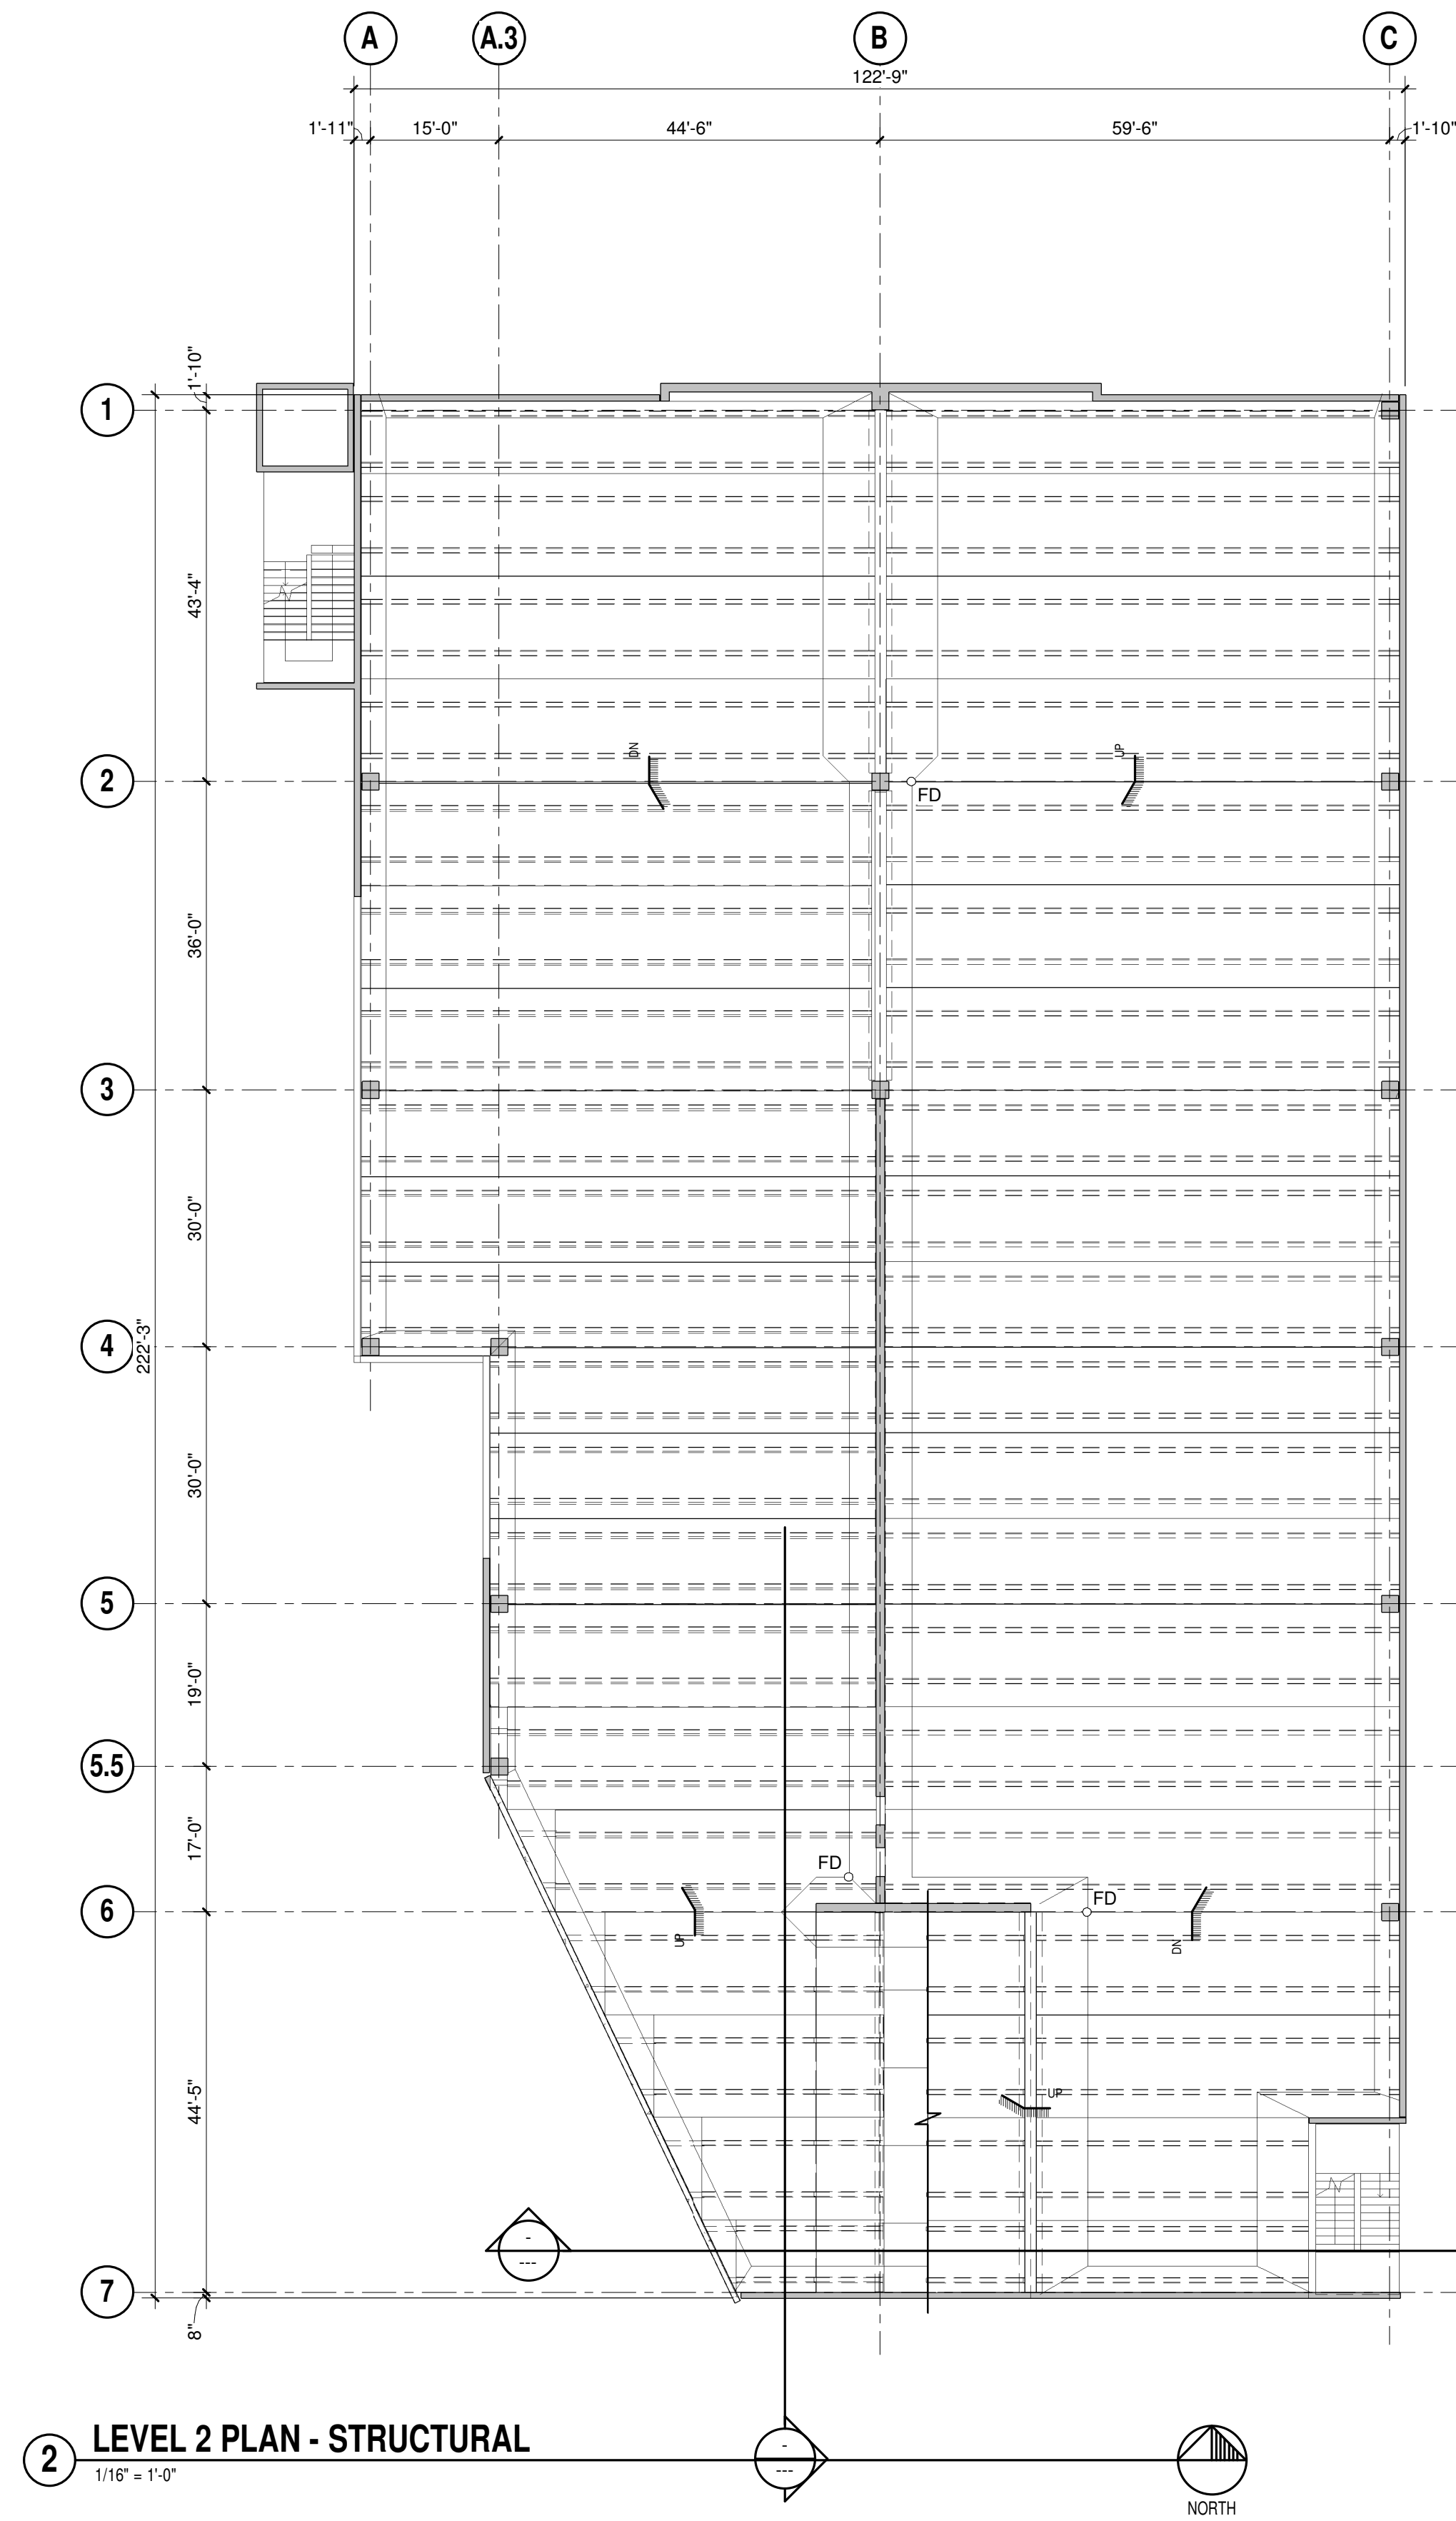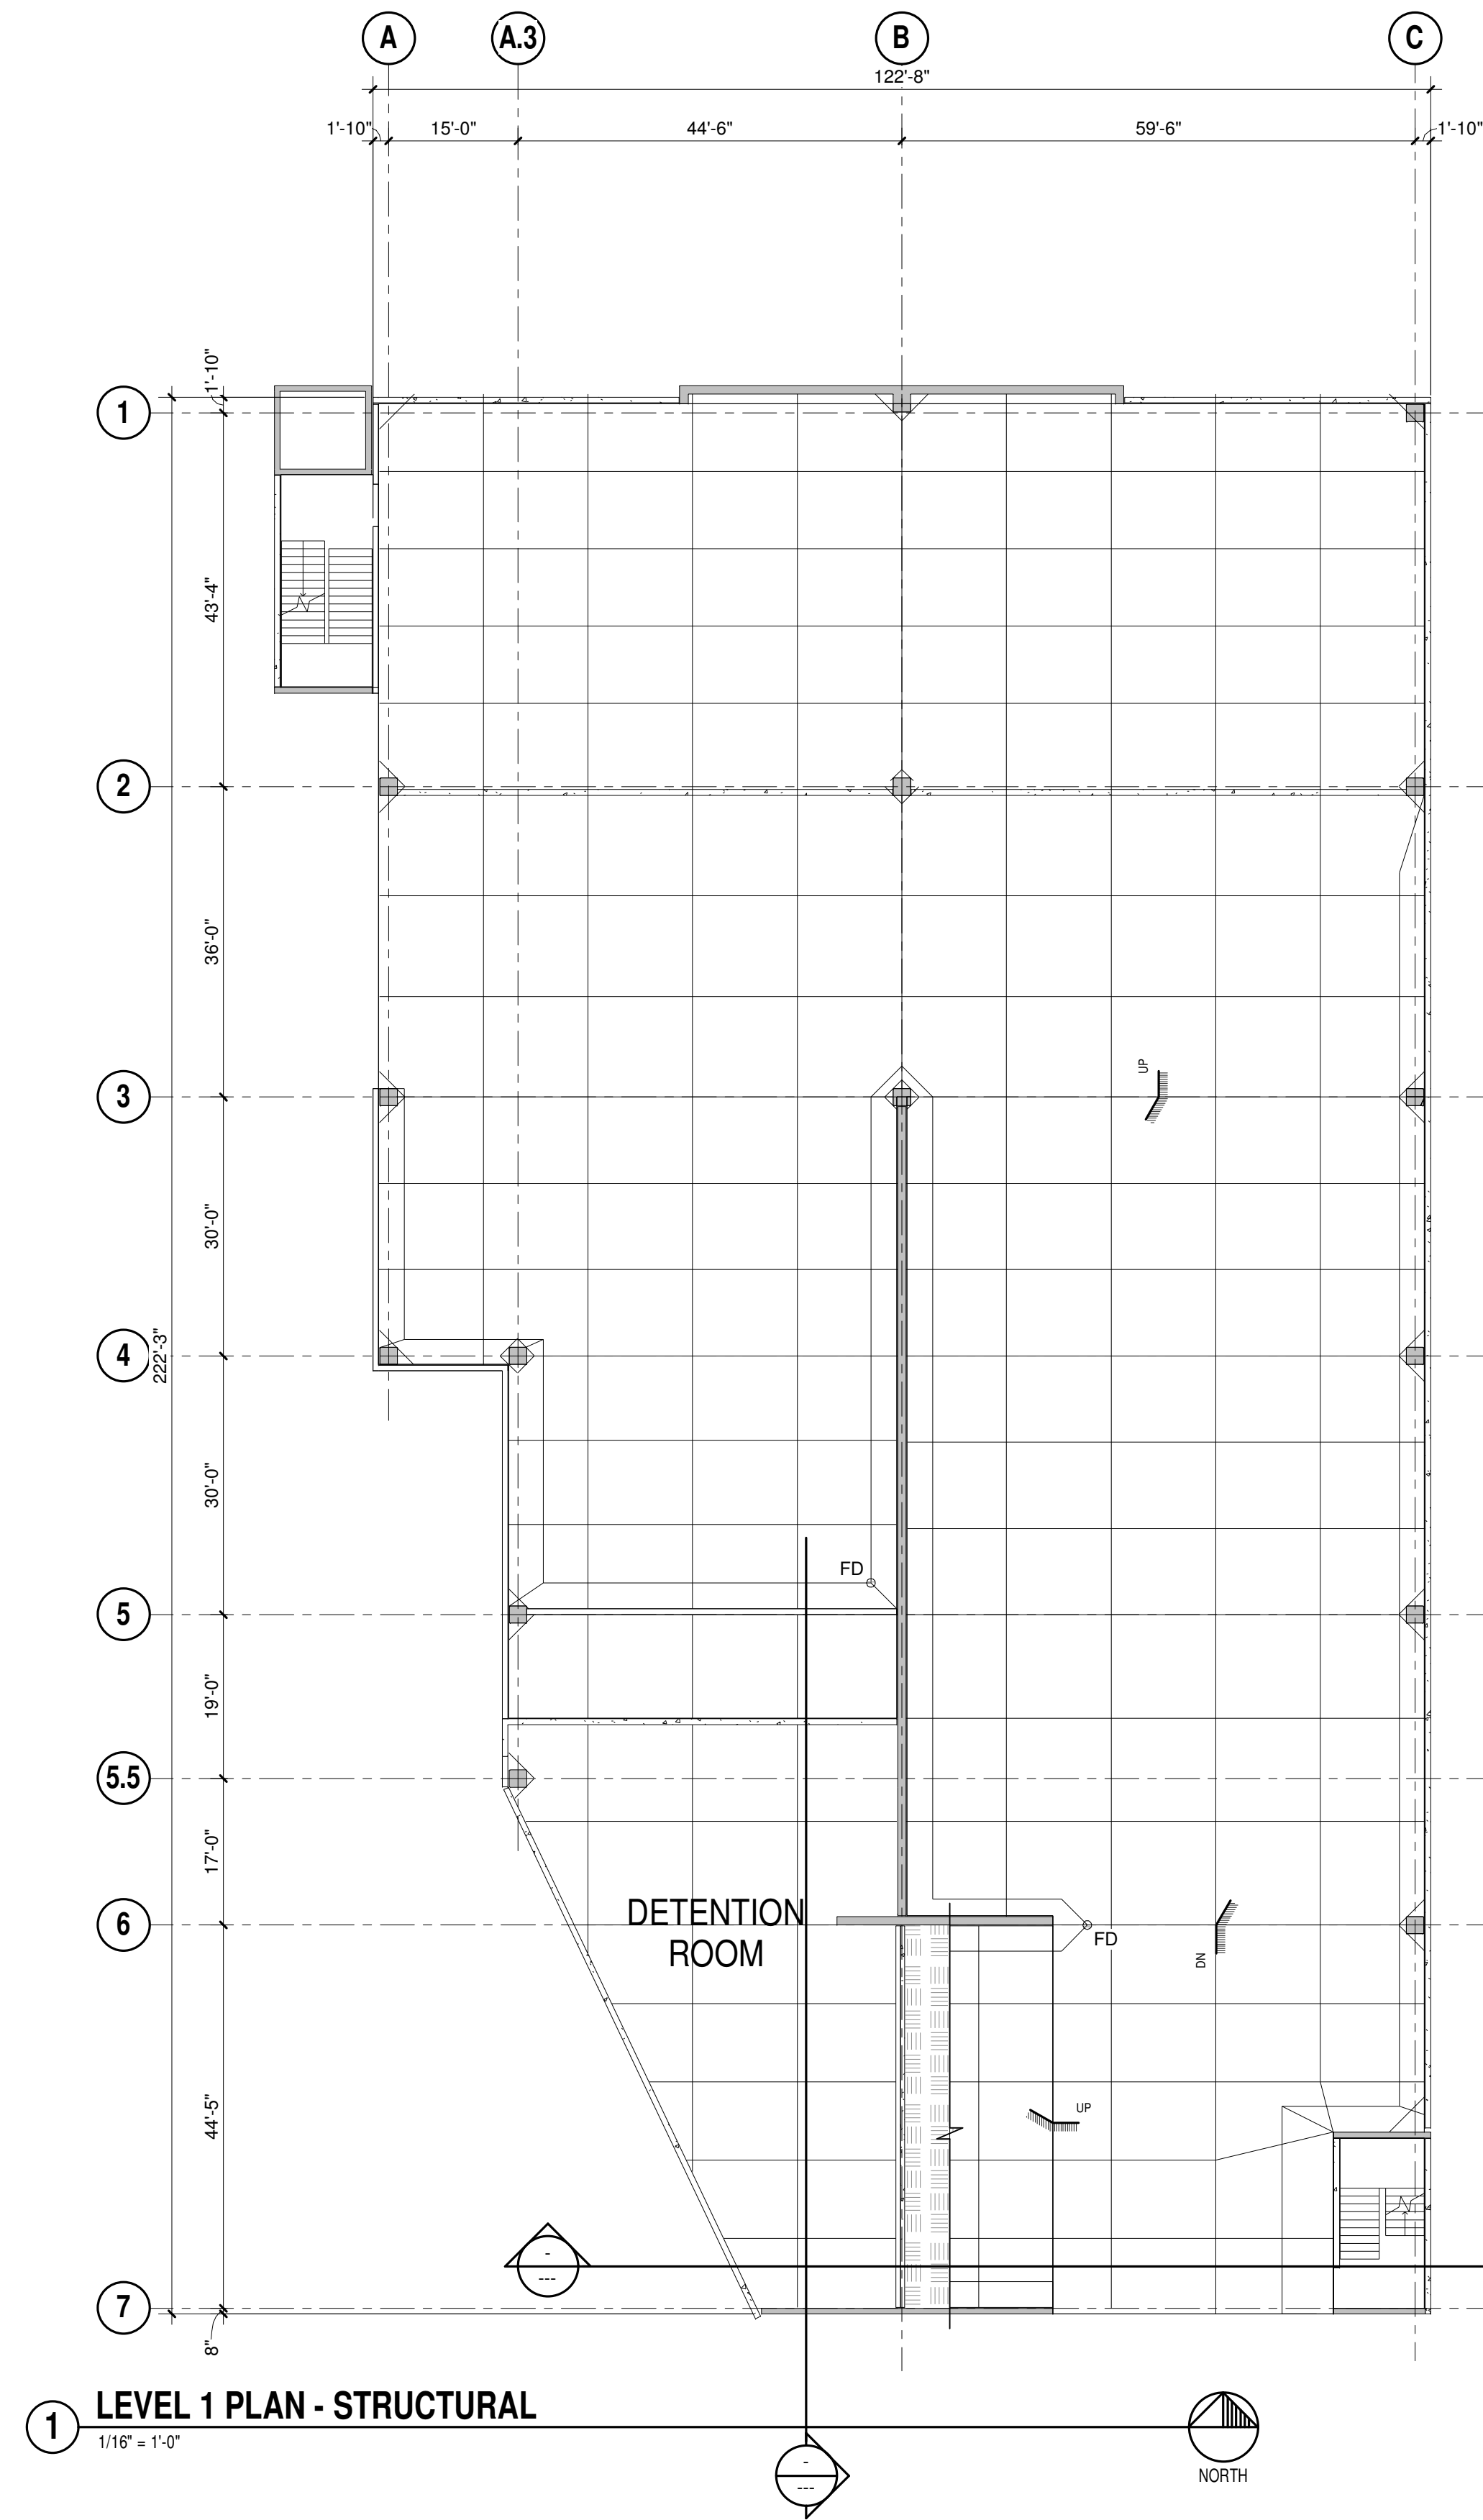


ISOMETRIC VIEW

MILTON AVENUE
GARAGE[illegible]

PROJECT NO.	P1-2017-007
DRAWN BY	Author
CHECKED BY	Checker

The Drawings are the property of Carl Walker, Inc. and are not to be reused or reproduced without written permission from Carl Walker, Inc.

SHEET TITLE
LEVEL 3 & 4 PLANS -
STRUCTURAL

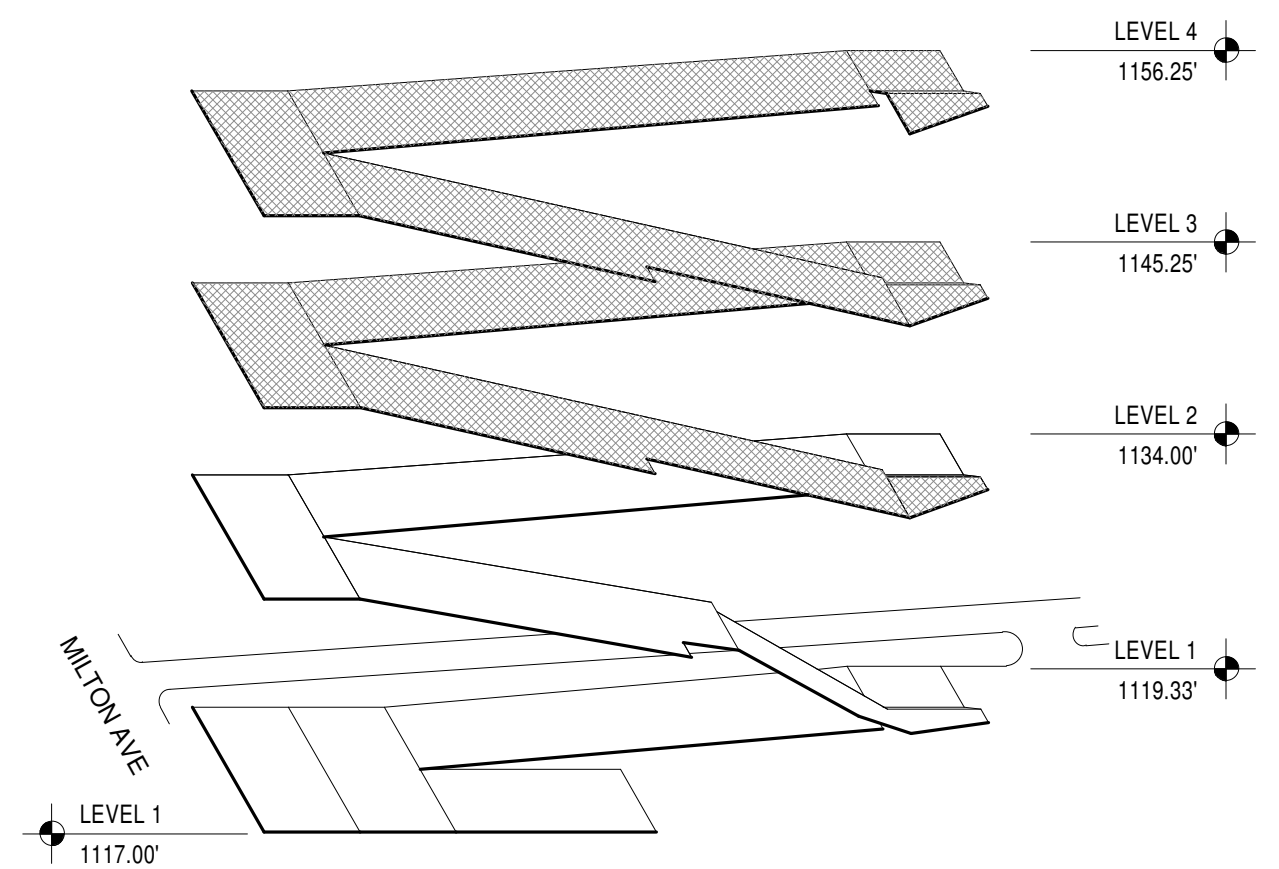


ISOMETRIC VIEW

[illegible]


The Drawings are the property of Carl Walker, Inc. and are not to be reused or reproduced without written permission from Carl Walker, Inc.

SHEET TITLE
SLAB ON GRADE &
FOUNDATION DETAILS -
STRUCTURAL



S-501

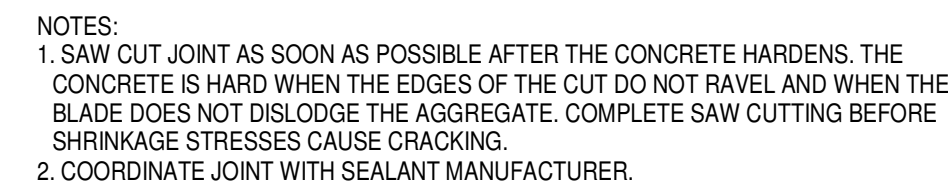


1 CONTROL JOINT DETAIL
3/4" = 1'-0"

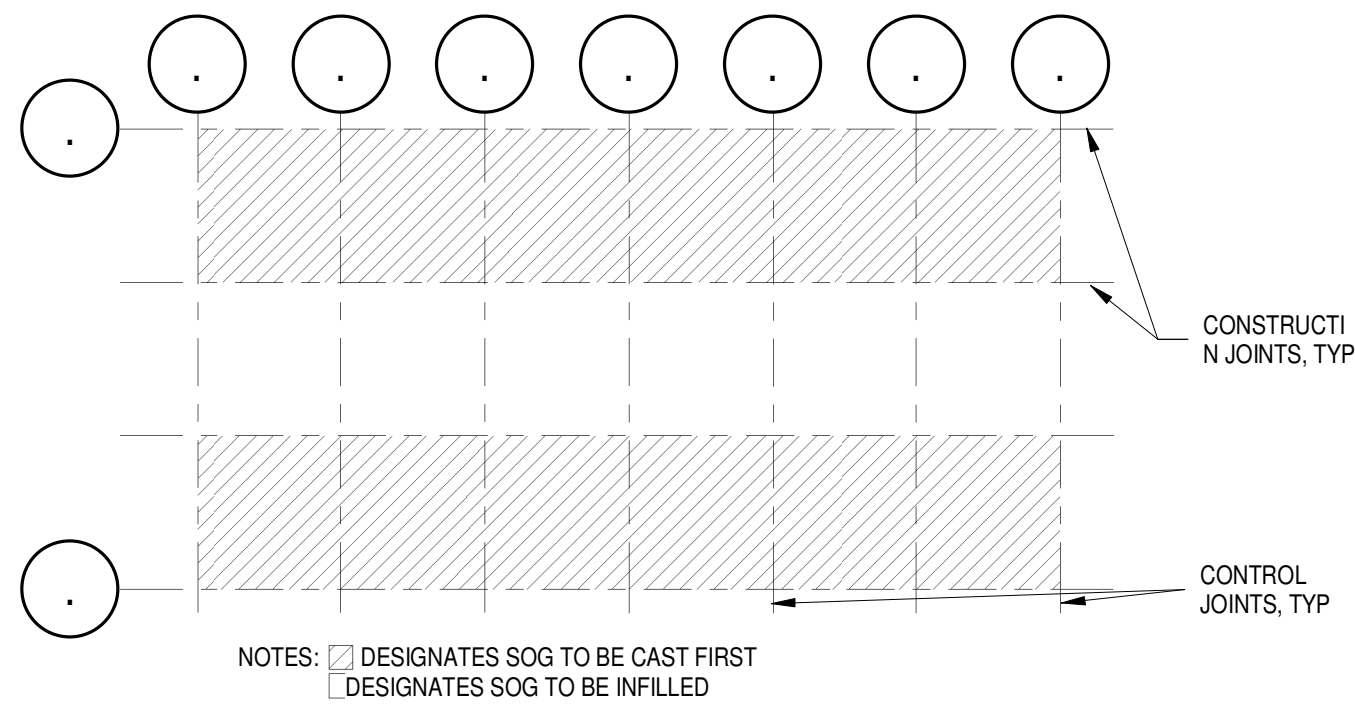



5 SLAB ON GRADE DETAIL
3/4" = 1'-0"

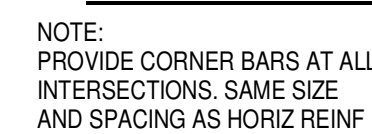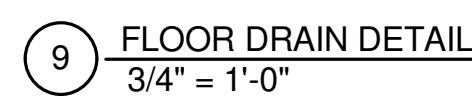

13 CORNER BAR DETAILS
3/4" = 1'-0"

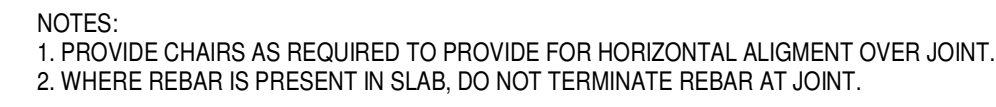





2 CONSTRUCTION JOINT DETAIL
3/4" = 1'-0"

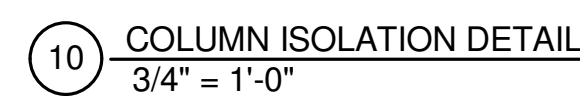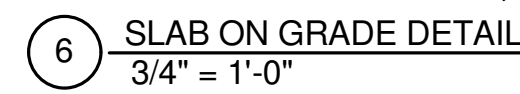



"V" GROOVE DEPTH

Wall Thickness	Wall Type		
	Earth Retaining		Other
	Earth Face	Other Face	Both Faces
8"	1"	1"	1"
10"	1 1/2"	1"	1 1/4"
12"	1 1/2"	1 1/2"	1 1/2"
14"	2"	1 1/2"	1 3/4"
16"	2"	2"	2"
18"	2"	2"	2"

14 CONCRETE WALL DETAIL
3/4" = 1'-0"


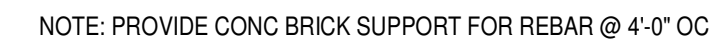
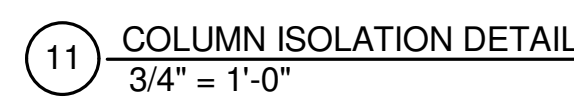
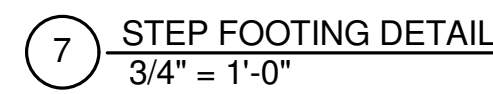
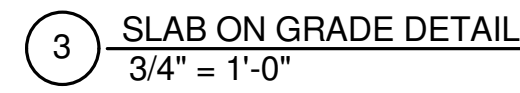




4 SLAB ON GRADE DETAIL
3/4" = 1'-0"




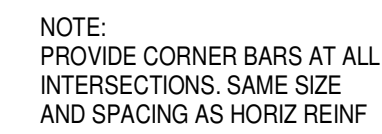
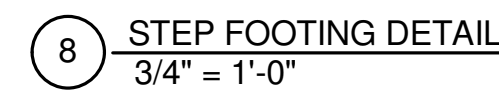


12 CORNER BAR DETAILS
3/4" = 1'-0"



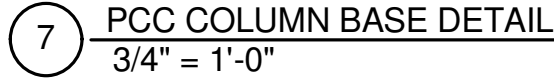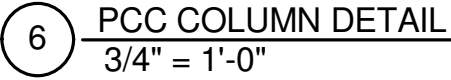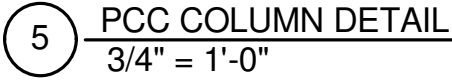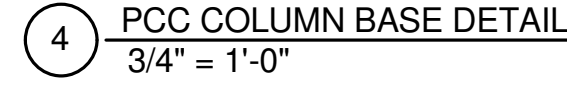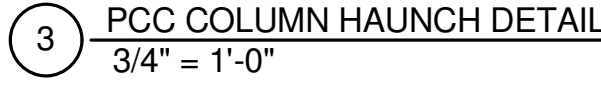

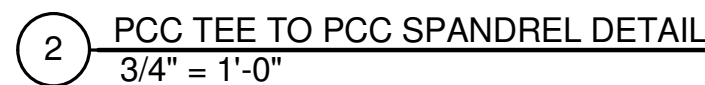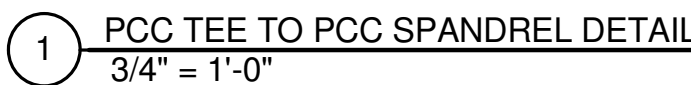

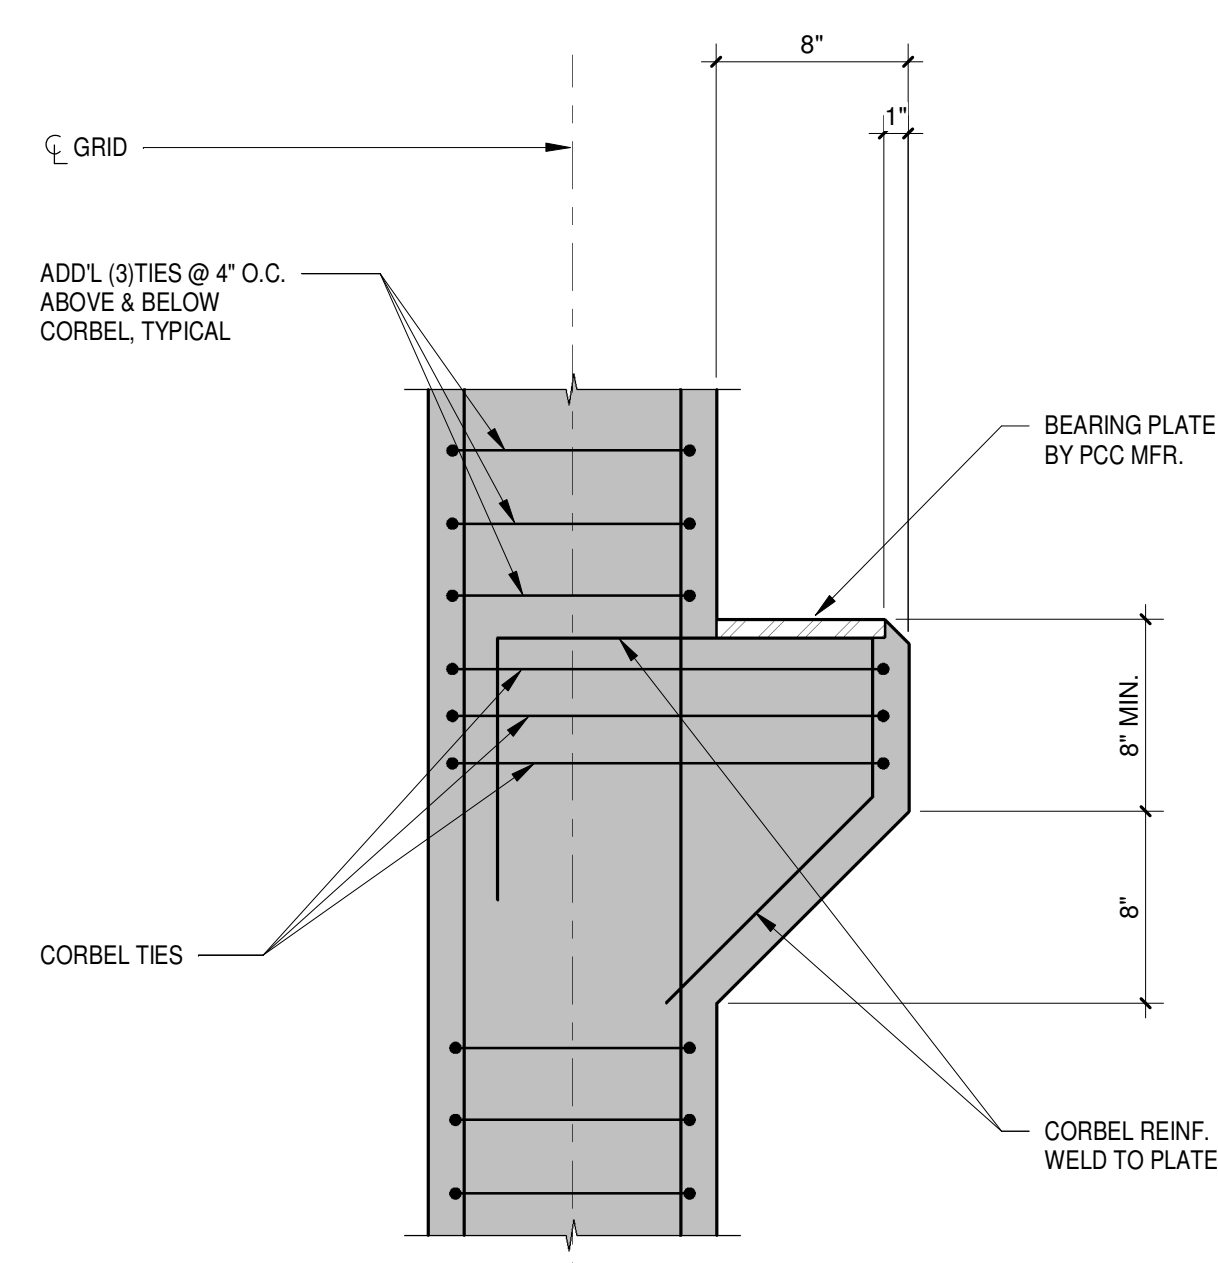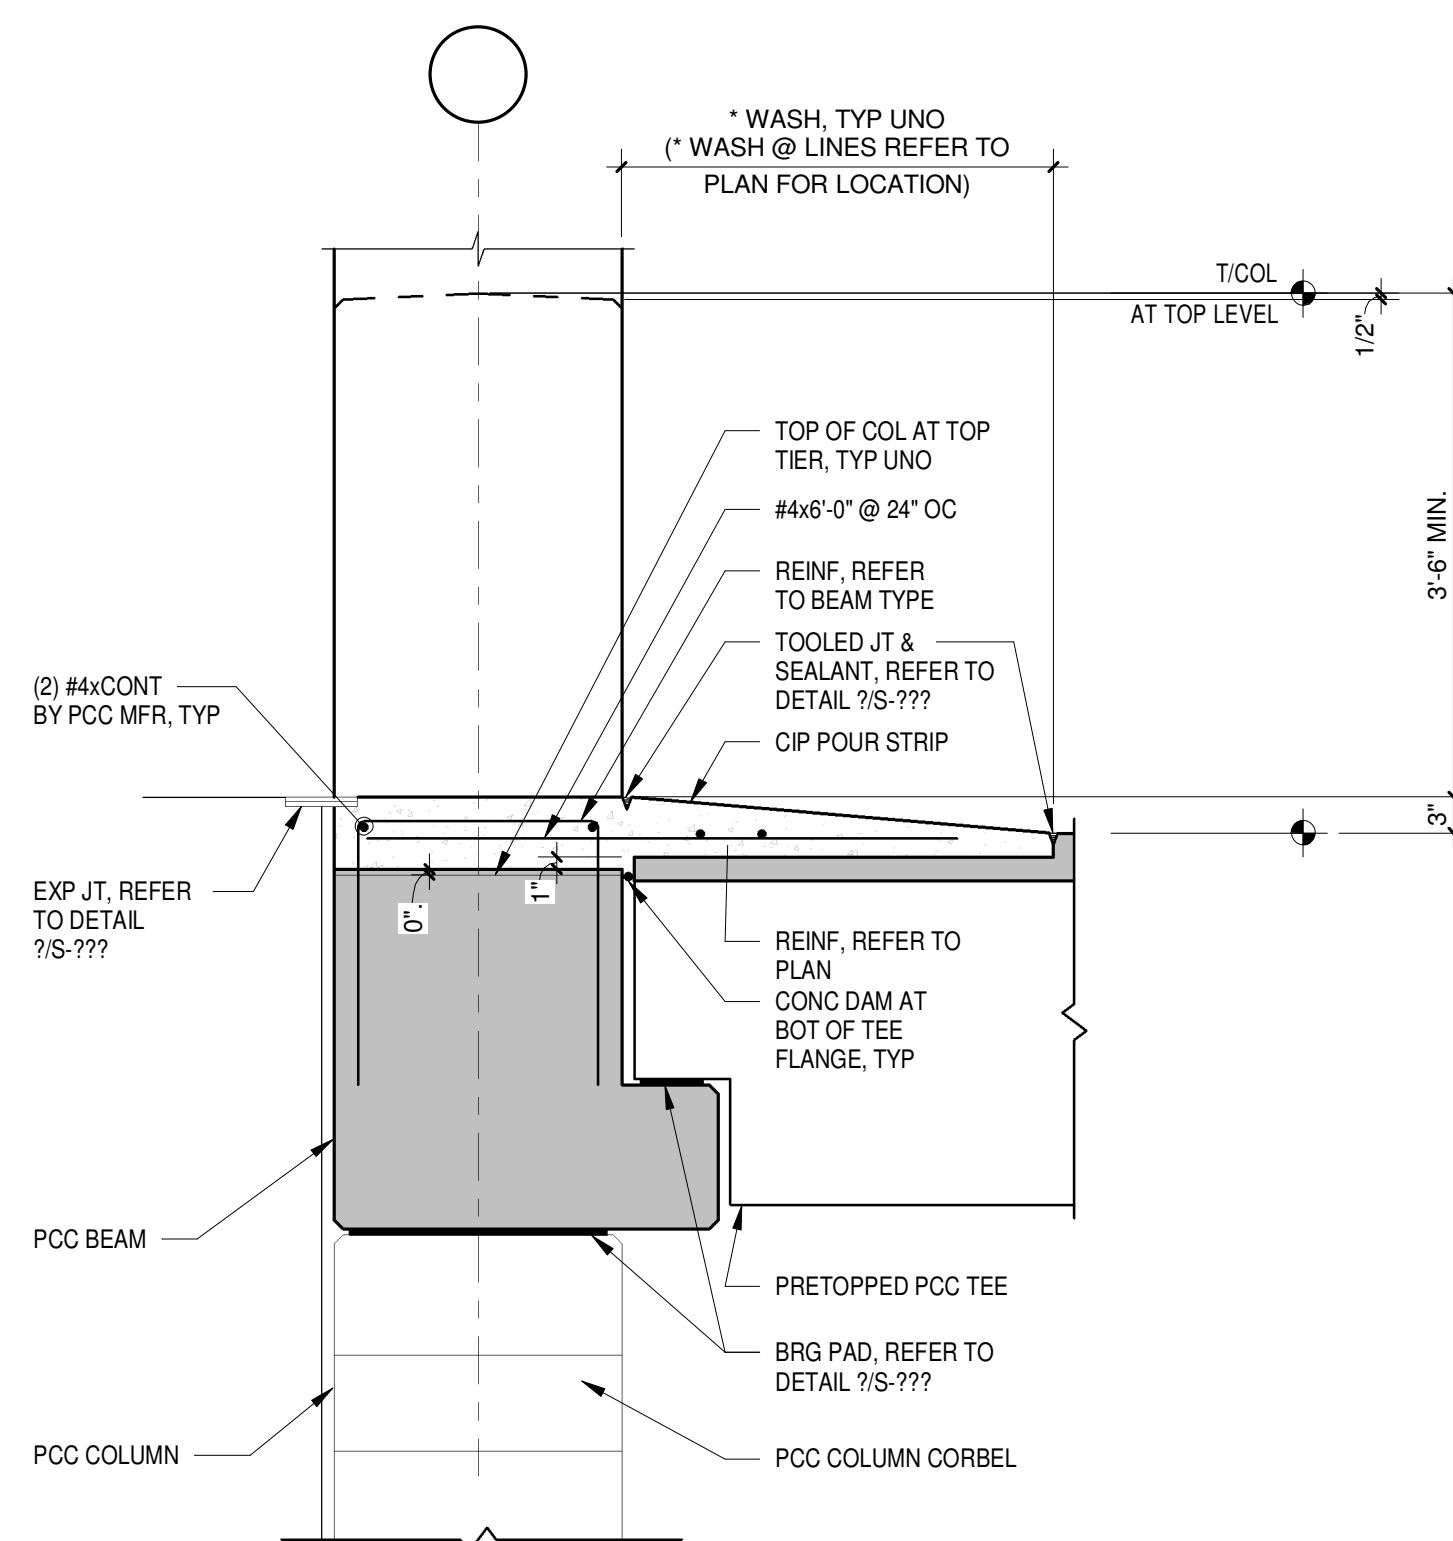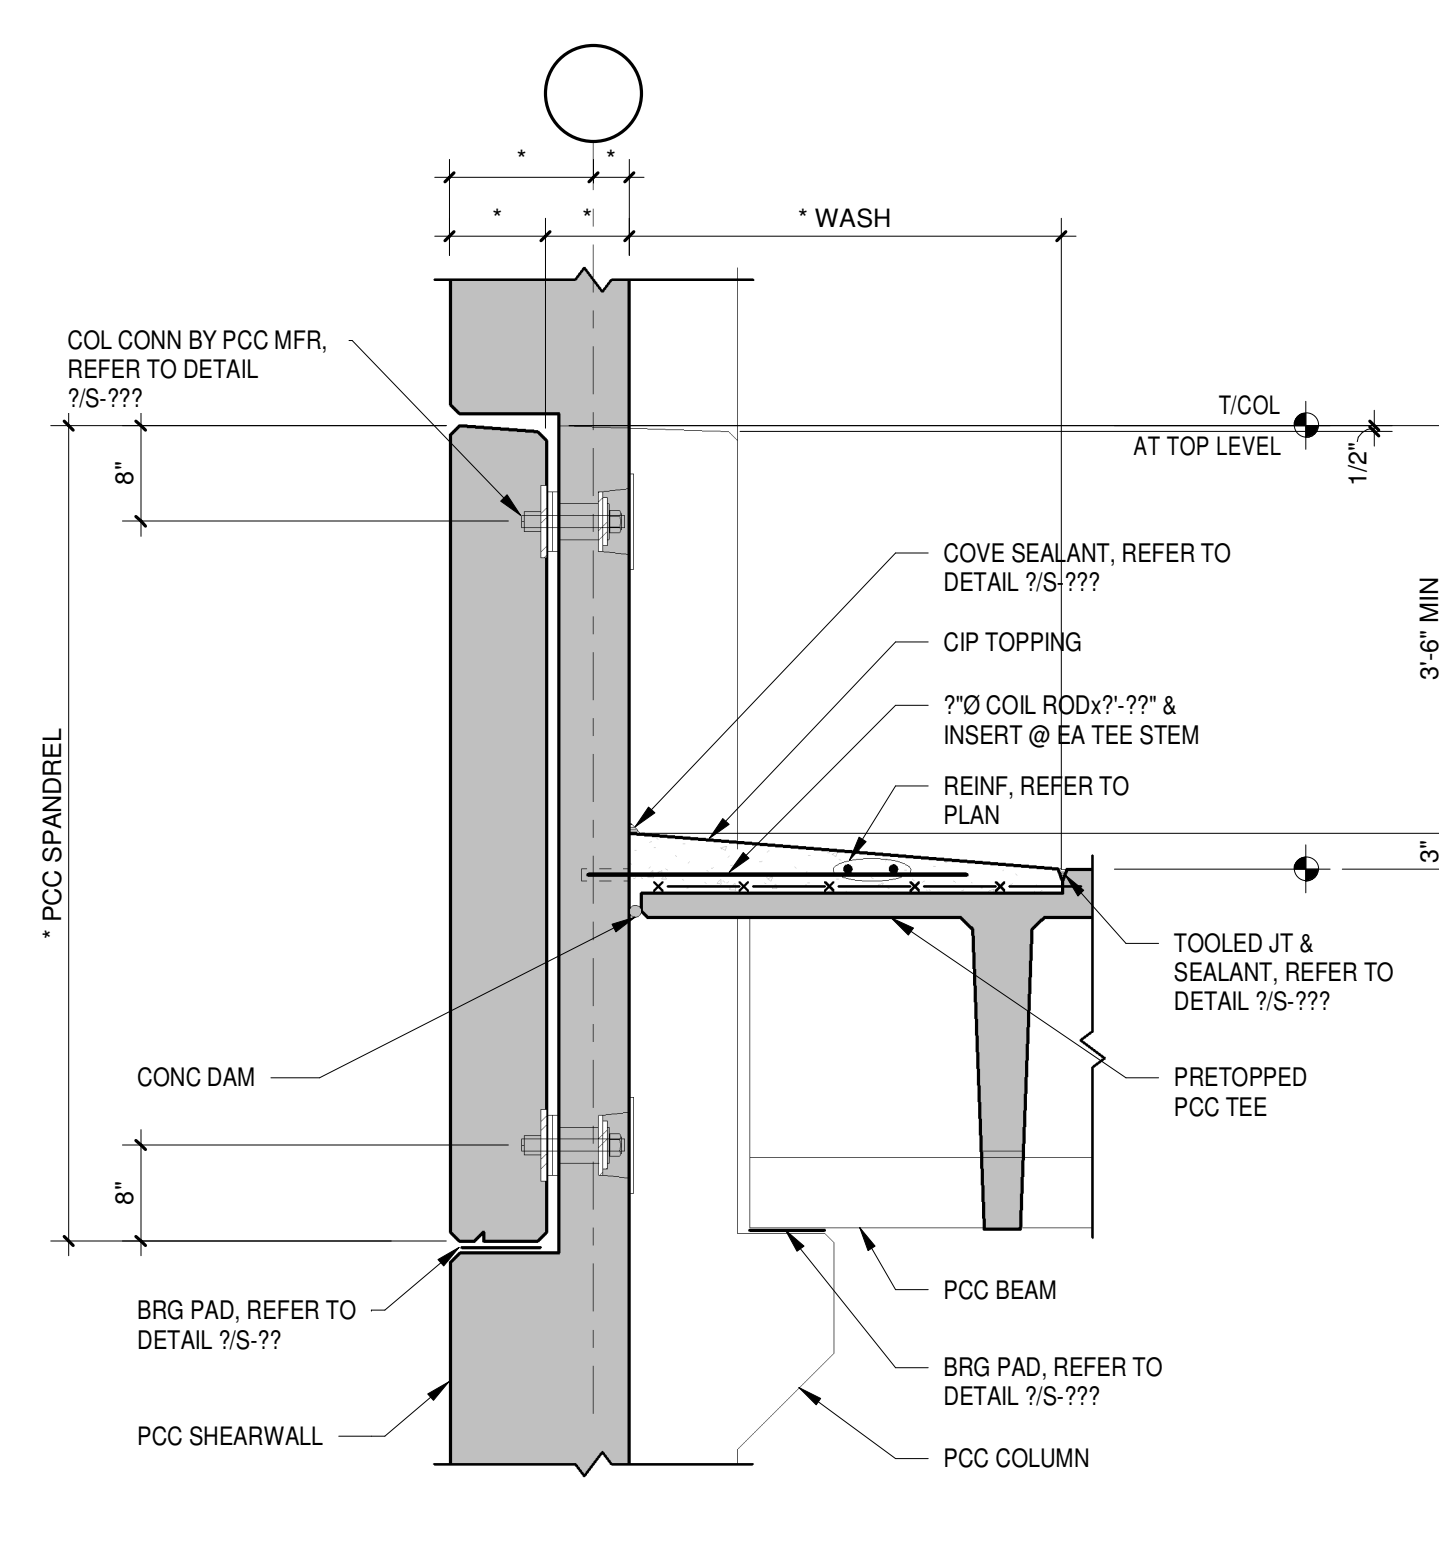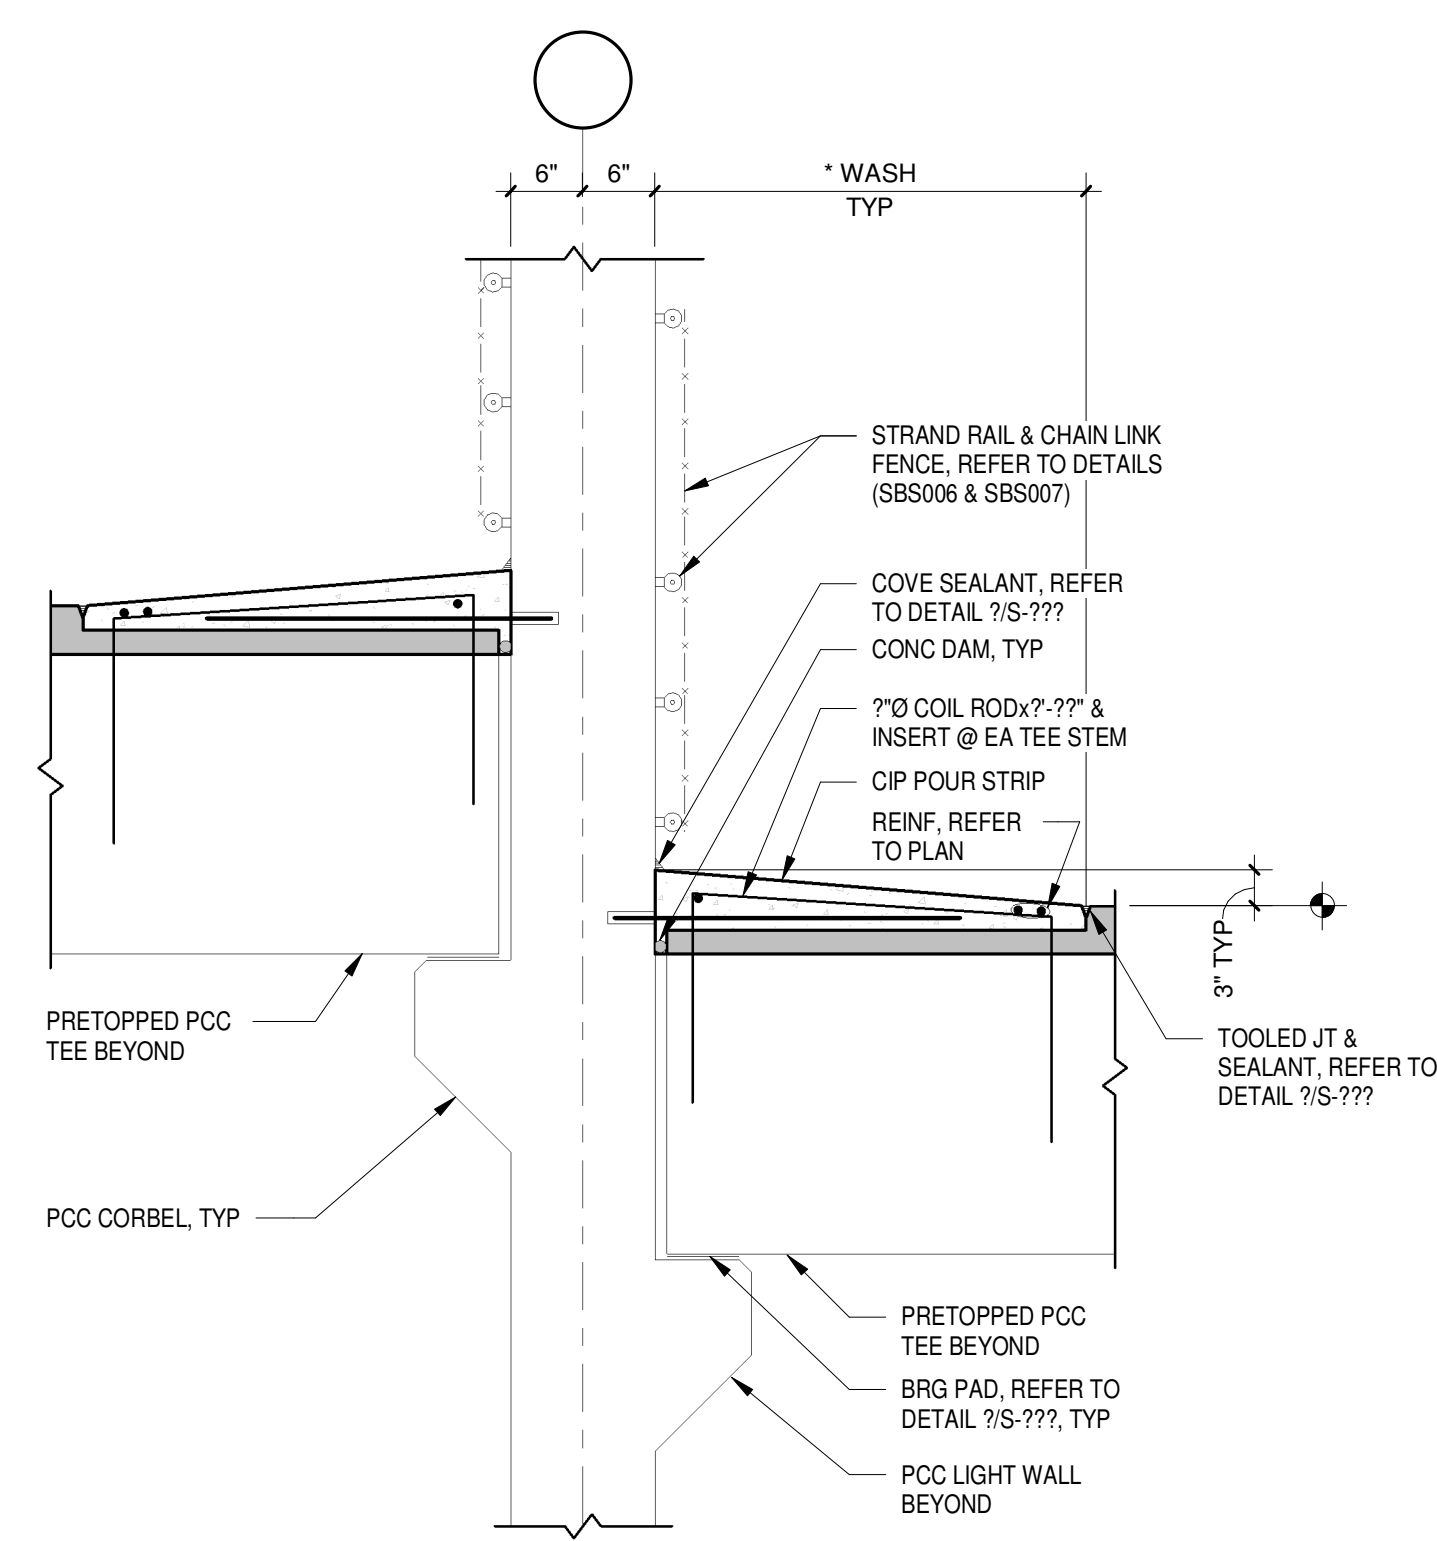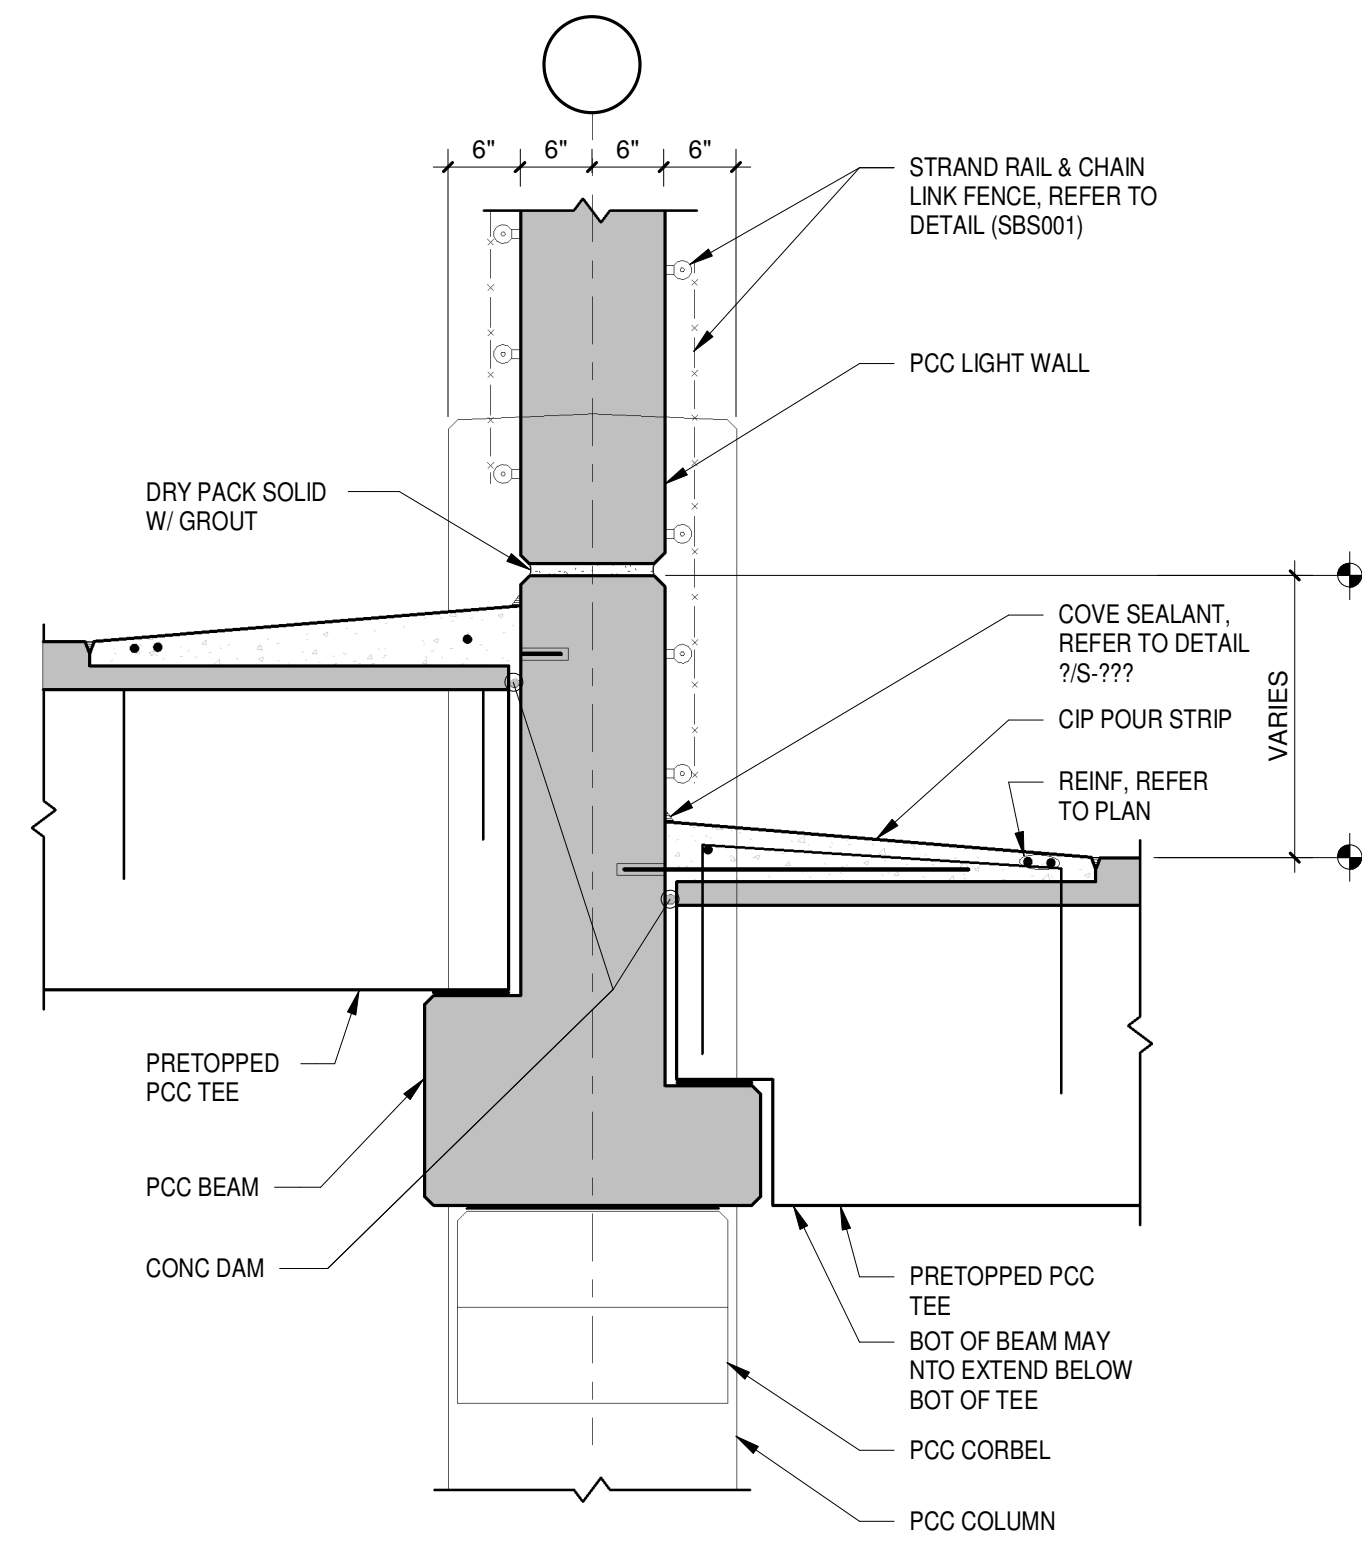[illegible]

PROJECT NO.	P1-2017-00
DRAWN BY	Author
CHECKED BY	Checker

The Drawings are the property of Carl Walker, Inc. and are not to be reused or reproduced without written permission from Carl Walker, Inc.









SHEET TITLE
PCC FRAMING DETAILS
- STRUCTURAL



MILTON AVENUE
GARAGE

PROJECT NO.	P1-2017-007
DRAWN BY	ELM
CHECKED BY	FGE


SHEET TITLE
PCC WALL &
CONNECTION DETAILS -
STRUCTURAL

S-535

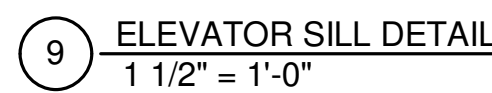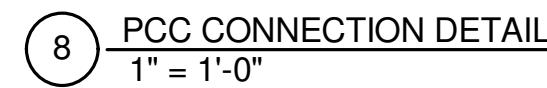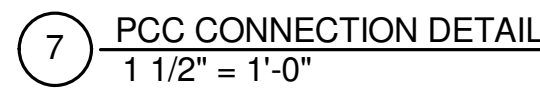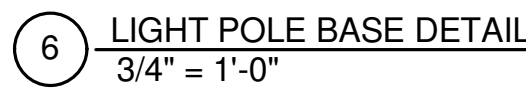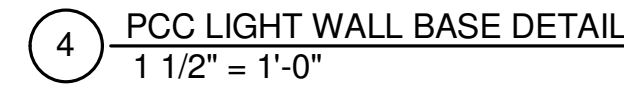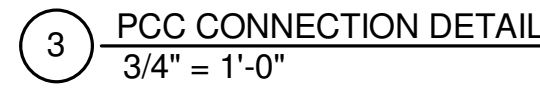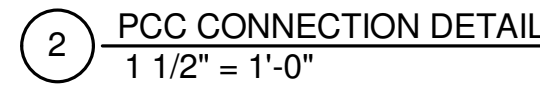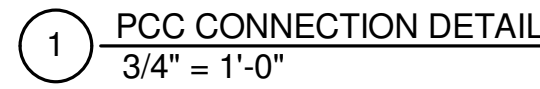

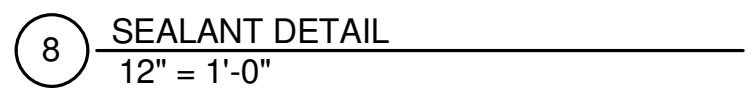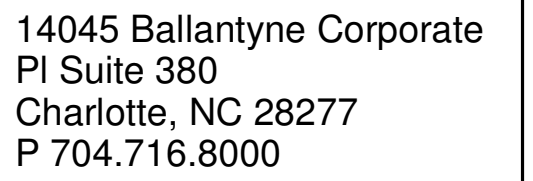




12 SEALANT DETAIL
12" = 1'-0"

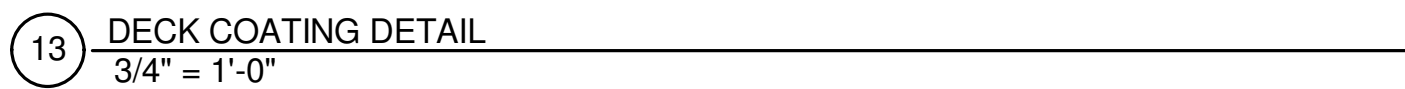

13 DECK COATING DETAIL
3/4" = 1'-0"





14 DECK COATING DETAIL
3" = 1'-0"

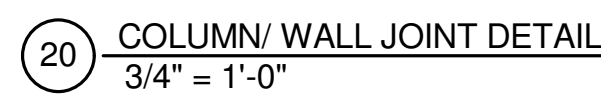
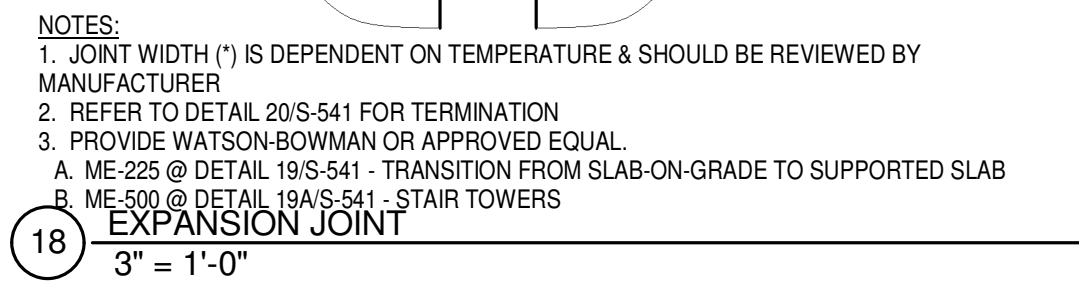
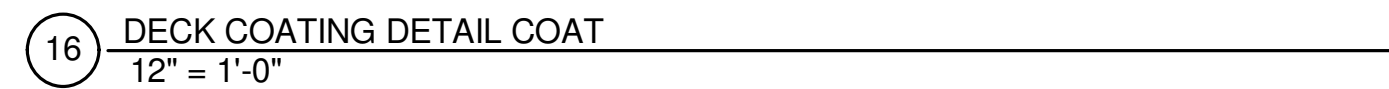


PROJECT NO.	P1-2017-007
DRAWN BY	Ray Mulvaney
CHECKED BY	Russ Randall

SHEET TITLE
WATERPROOFING
DETAILS - STRUCTURAL

S-541

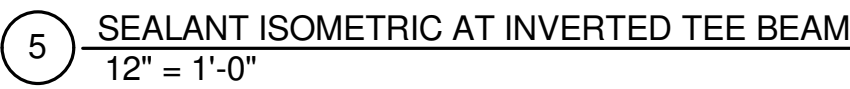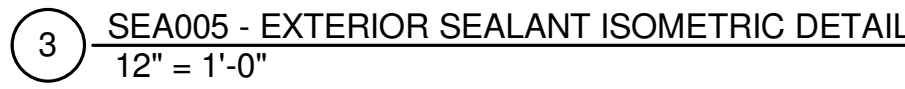

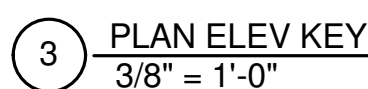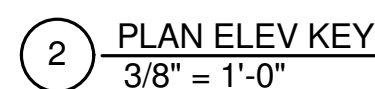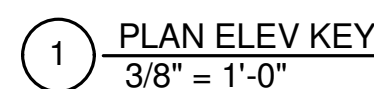

BEND VERT. BAR DOWN INTO U-BLOCK

(2)-#5 IN CONC. FILLED U-BLOCK DISCONT. AT CONTRACTION JOINT

(2)-#5 IN CONC. FILLED U-BLOCK @ THIRD COURSE FROM TOP OF WALL

LADDER TYPE HORIZ. WALL REINF. EVERY OTHER COURSE



(1)-#5 VERT. IN CONC. FILLED CELL

(1)-#5 VERT. IN CONC. FILLED CELL






2'-0" TYP.


2'-0" TYP.

HORIZONTAL REINFORCING

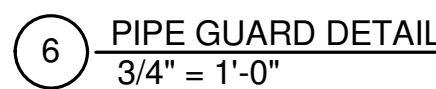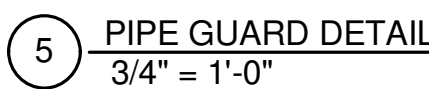


7 MASONRY LINTEL SCHEDULE
3/4" = 1'-0"

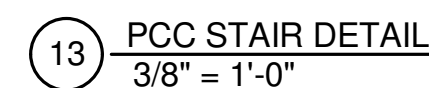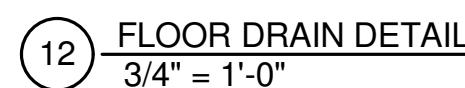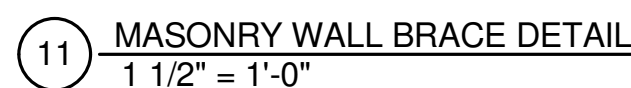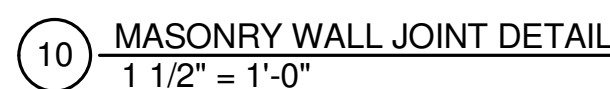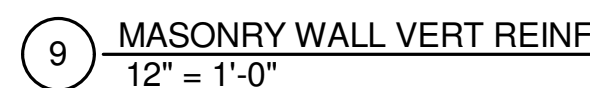

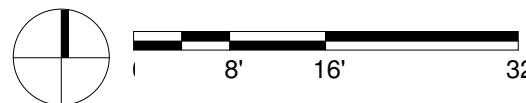
$$1/16'' = 1'-0''$$

$$1/16'' = 1'-0''$$

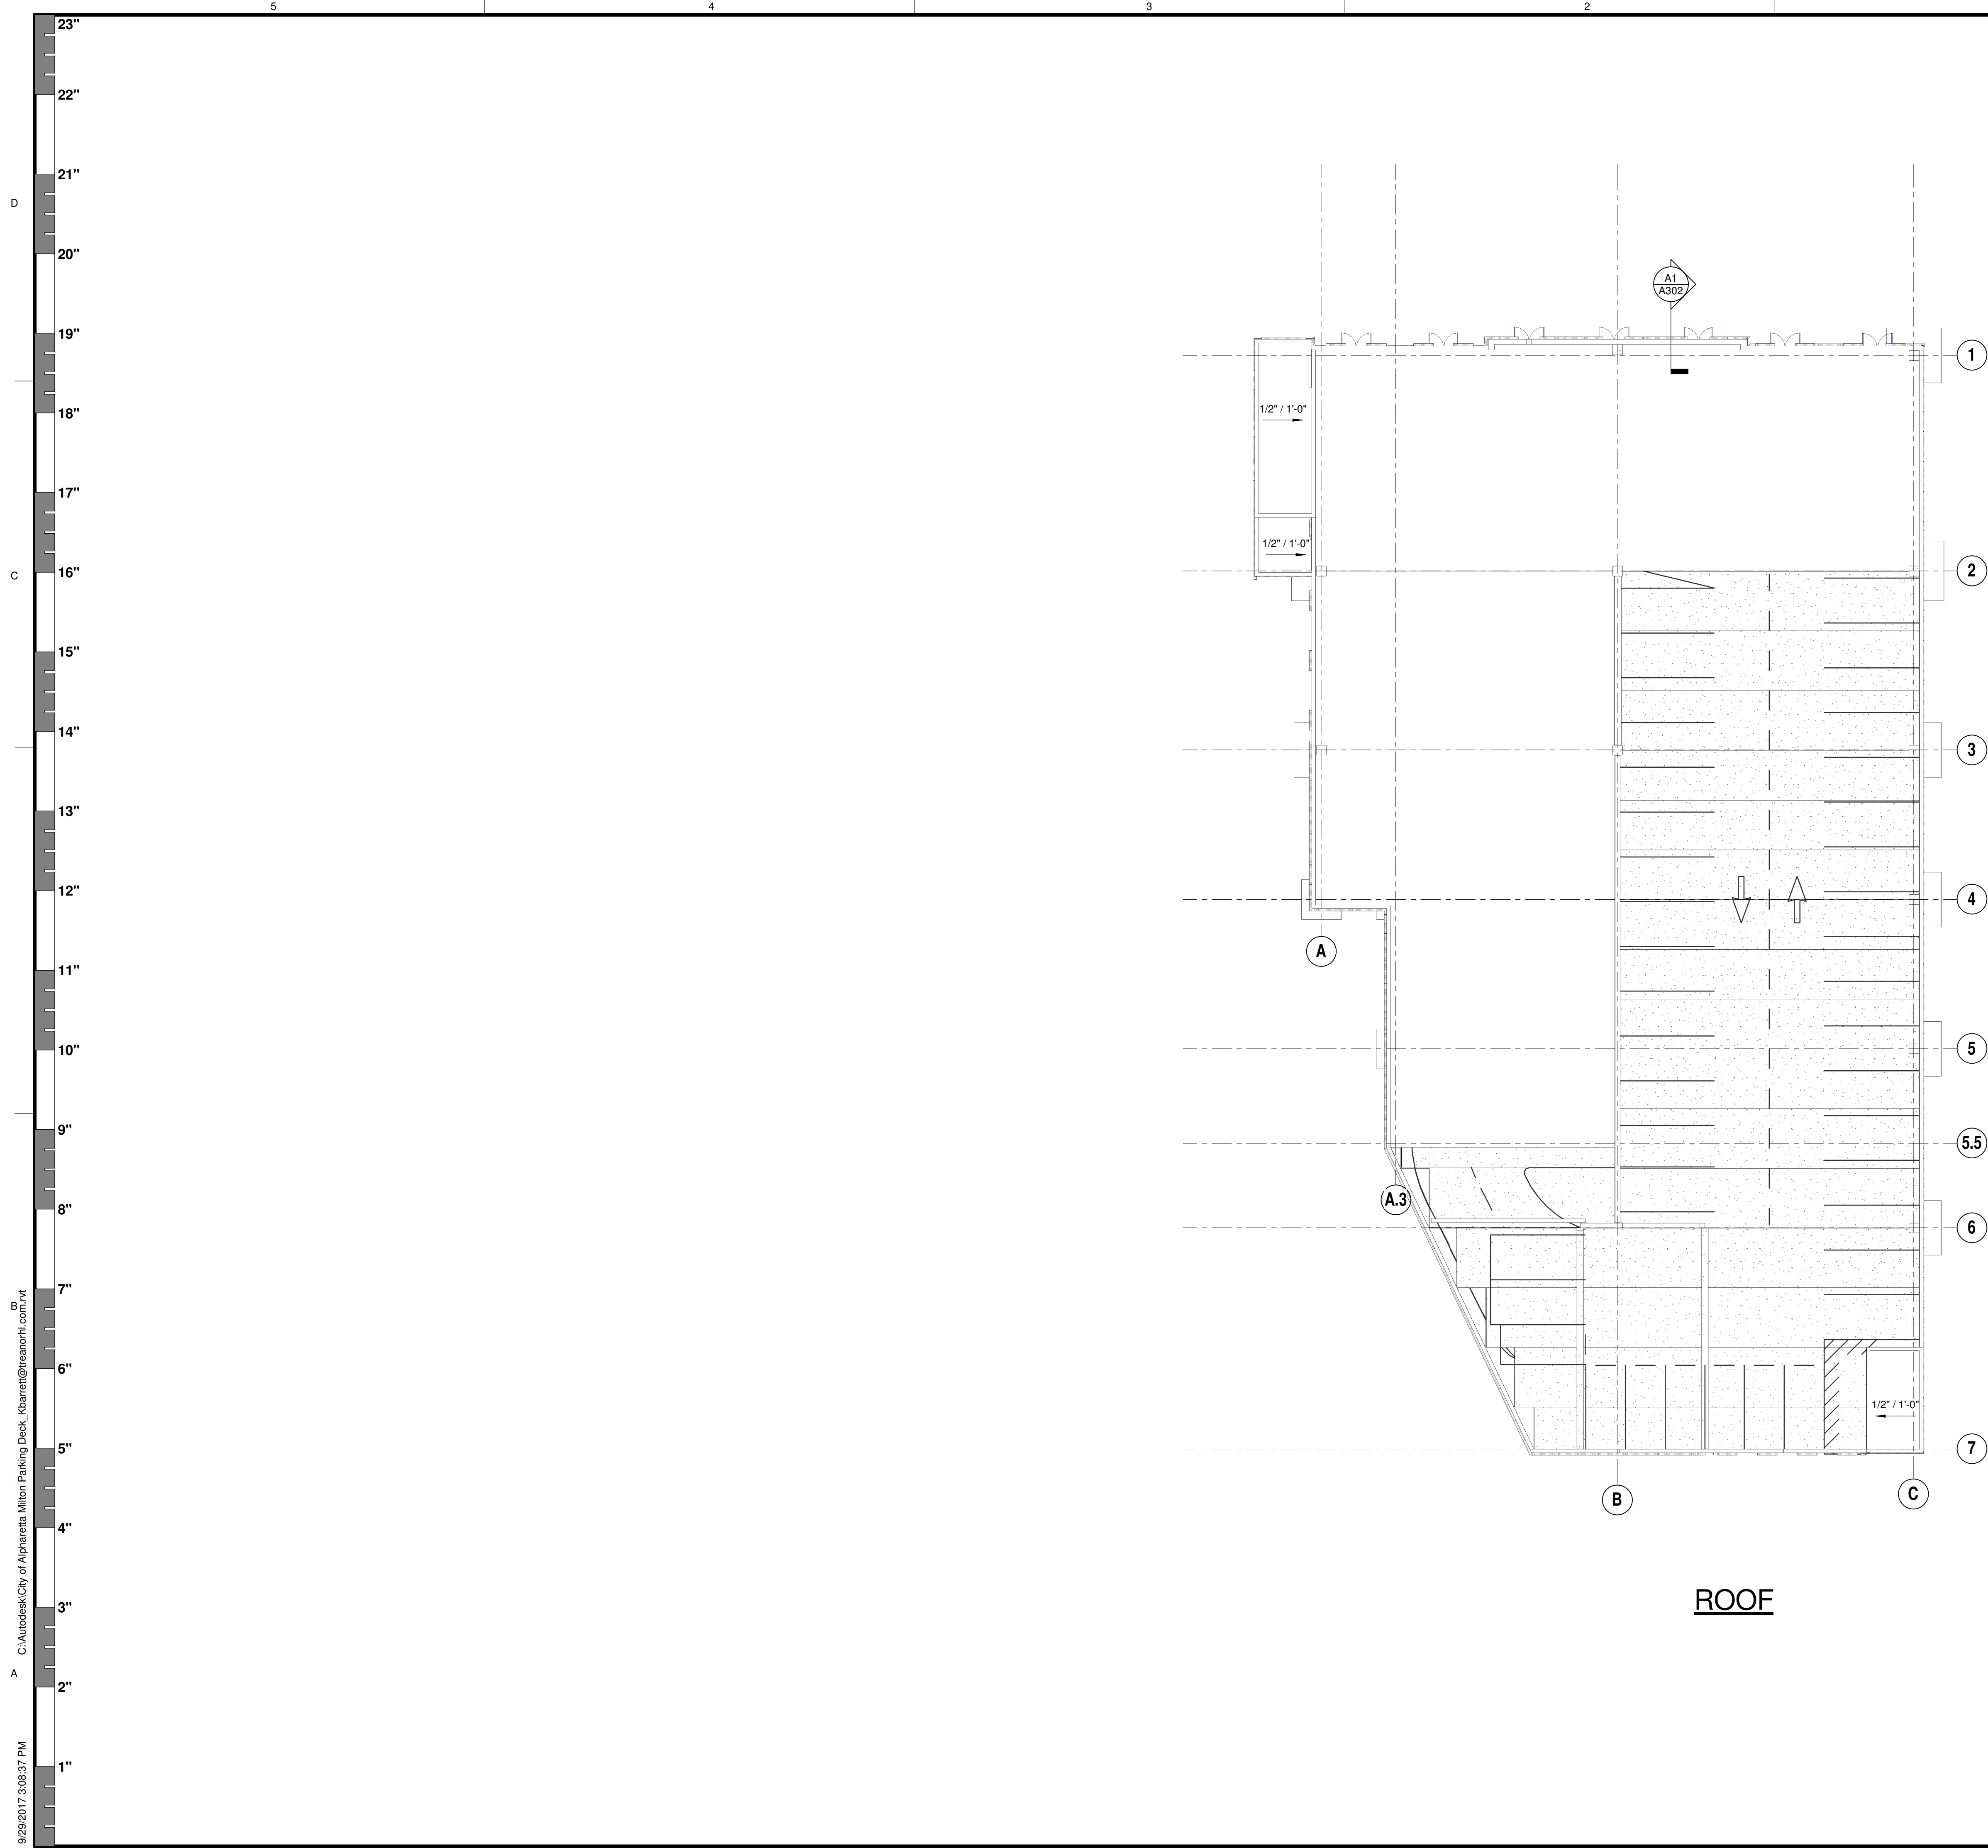TreanorHL NO. JS0630.0001.0



© 2017 TreanorHL
This drawing is an instrument of service and shall remain the property of TreanorHL. This drawing and the concepts and ideas contained herein shall not be used, reproduced, revised, or retained without the express written approval of TreanorHL.
Submission or distribution of this drawing to meet official or regulatory requirements or for other purposes in connection with the project is not to be construed as publication in derogation of any of the rights of TreanorHL.

Issued For:	Design Review I
Date:	09/29/17

[illegible]

A140

ROOF PLANS

TreanorHL NO.	JS0630.0001.00
---------------	----------------

Note:


Note:

TREANORHL

1510 Ellsworth Industrial Blvd. NW, Suite #200
Atlanta, GA 30318
Office: 404.994.5656
Fax: 785.842.7536
www.TreanorHL.com




CITY OF ALPHARETTA
MILTON AVE. GA
92 Milton Avenue
Alpharetta, GA 30004

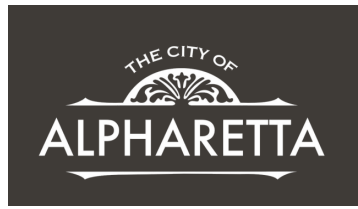


© 2017 TreanorHL

This drawing is an instrument of service and shall remain the property of TreanorHL. This drawing and the concepts and ideas contained herein shall not be used, reproduced, revised, or retained without the express written approval of TreanorHL.

Submission or distribution of this drawing to meet official or regulatory requirements or for other purposes in connection with the project is not to be construed as publication in derogation of any of the rights of TreanorHL.

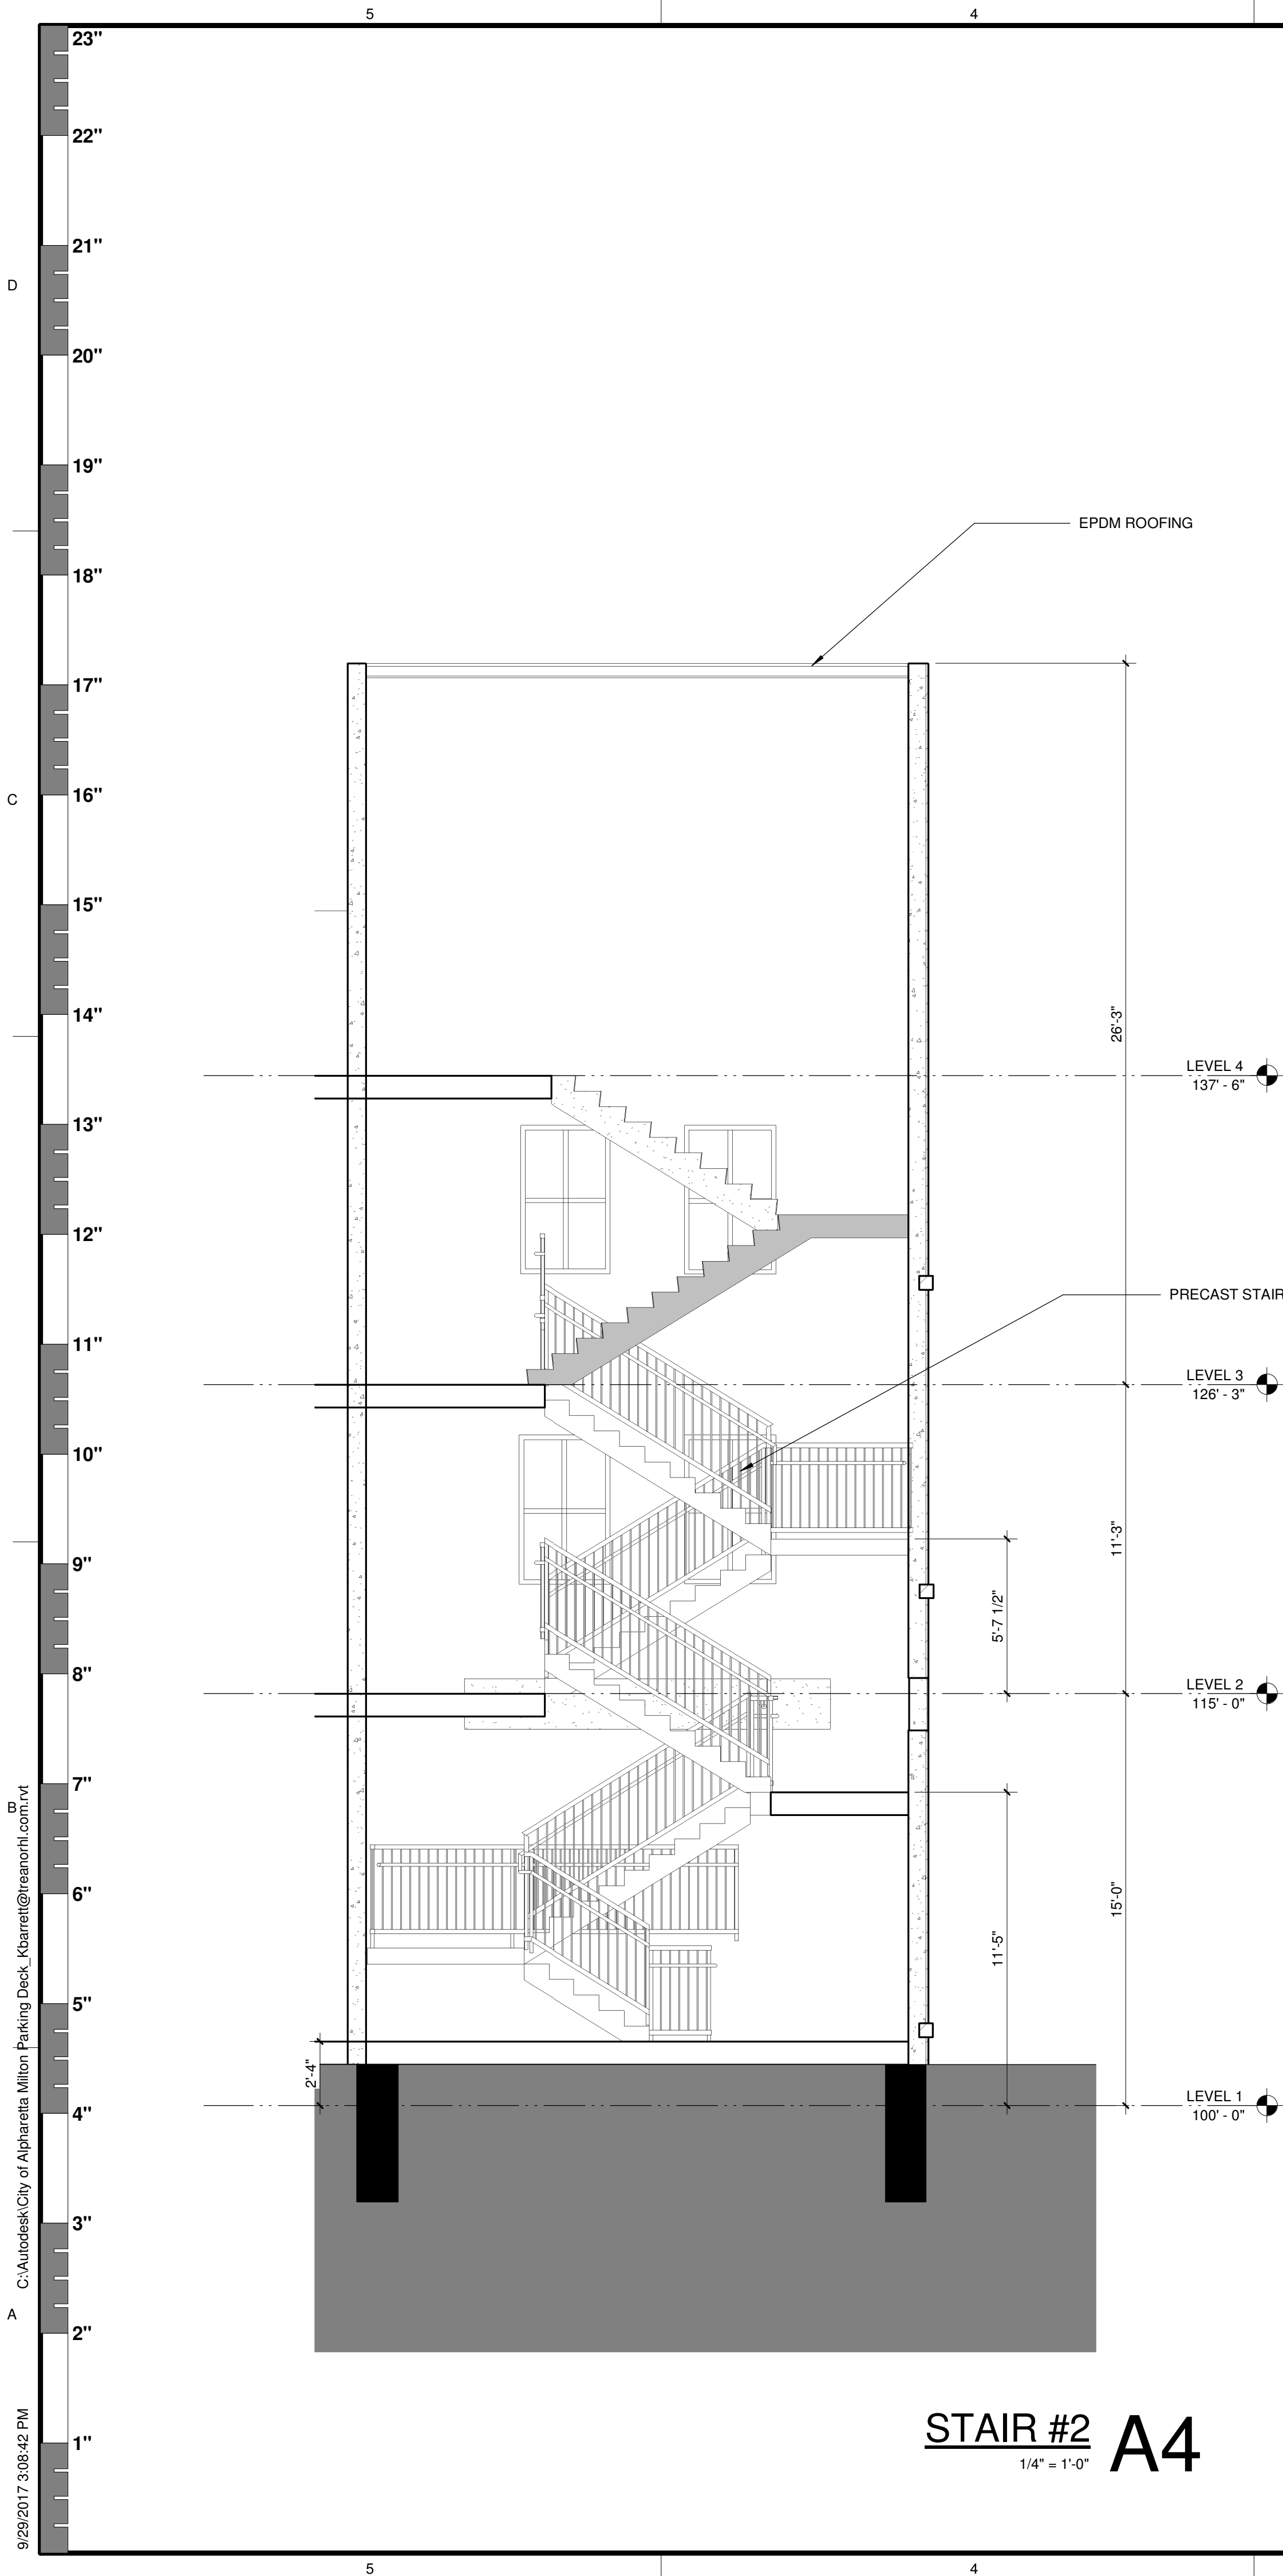

STAIR #2
1/4" = 1'-0" A4

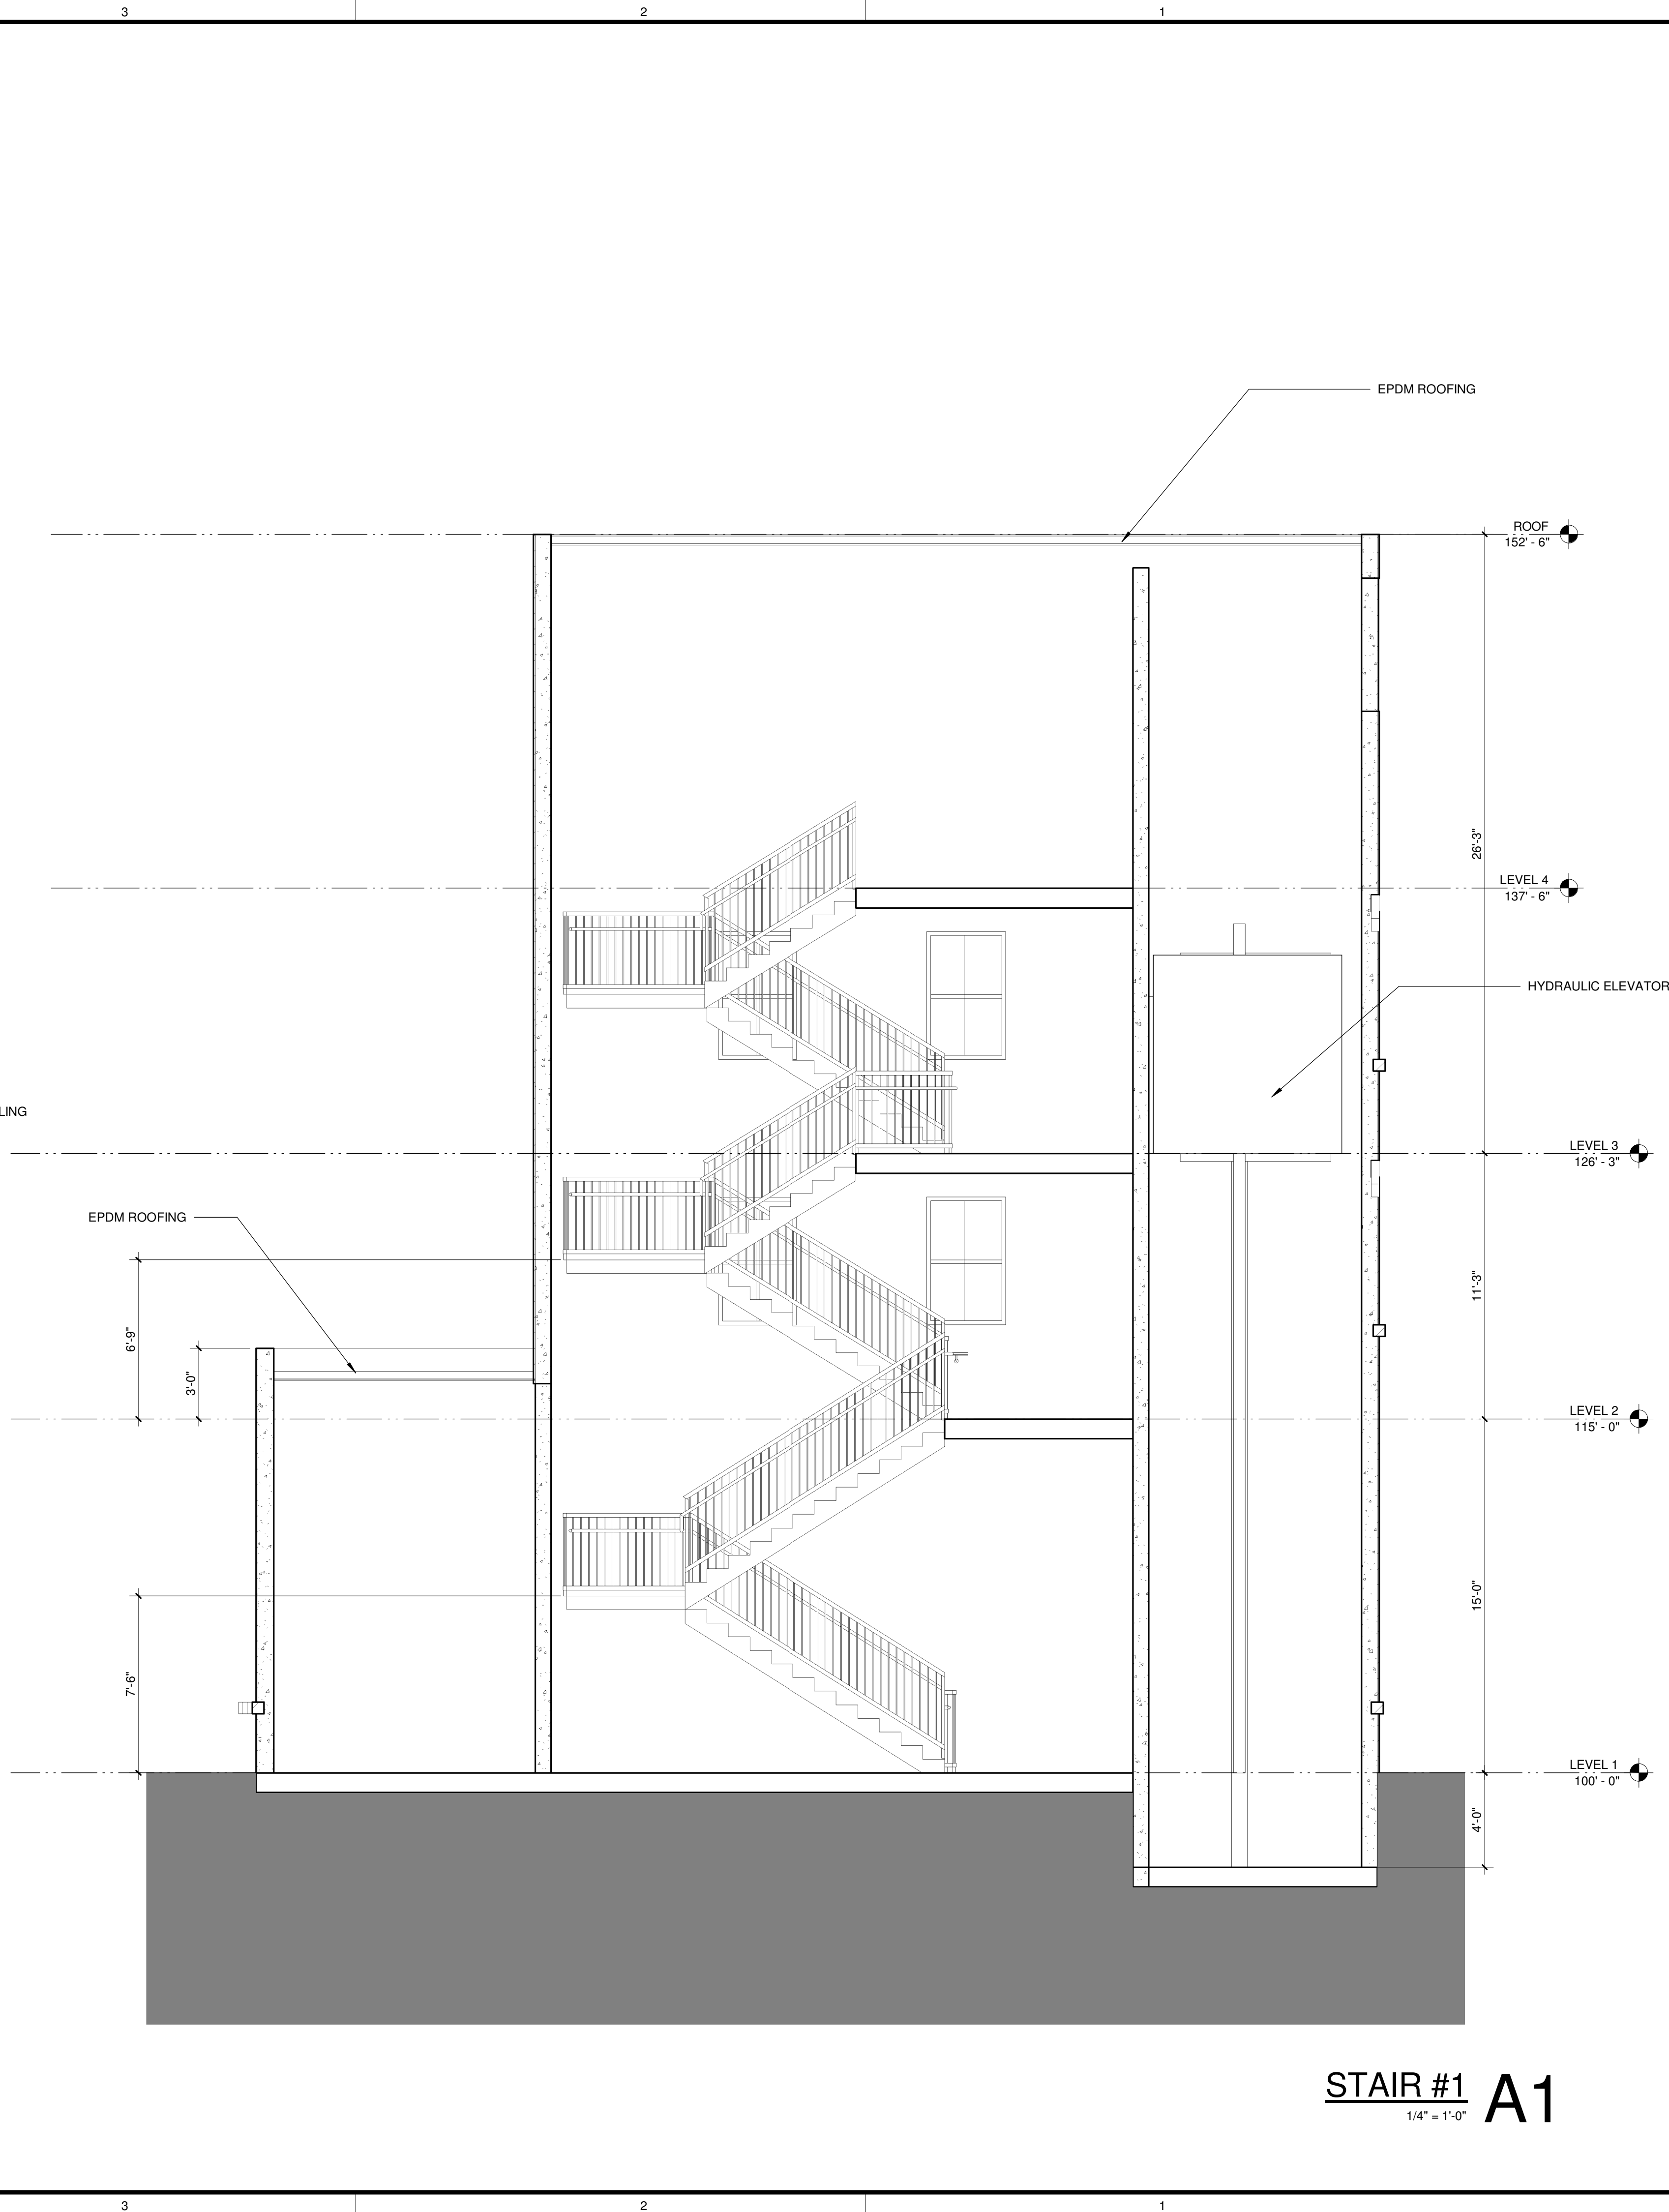

STAIR #1
1/4" = 1'-0" A1

Note:
THIS DRAWING IS A PRELIMINARY DESIGN SET. IT IS NOT TO BE USED FOR CONSTRUCTION. ANY CHANGES TO THE DESIGN SHALL BE MADE BY THE ARCHITECT. THE ARCHITECT SHALL BE RESPONSIBLE FOR THE DESIGN AND CONSTRUCTION OF THE PROJECT. THE ARCHITECT SHALL NOT BE RESPONSIBLE FOR THE DESIGN AND CONSTRUCTION OF THE PROJECT IF THE PROJECT IS NOT COMPLETED BY THE ARCHITECT.

TREANORHL
1510 Ellsworth Industrial Blvd NW, Suite #200
Atlanta, GA 30318
Phone: 770.842.7536
Fax: 770.842.7536
www.TreanorHL.com

PROGRESS PRINTS
09/28/2017 4:42 PM

CITY OF ALPHARETTA
MILTON AVE. GARAGE
92 Milton Avenue
Alpharetta, GA 30004



© 2017 TreanorHL
This drawing is an instrument of service and shall remain the property of TreanorHL. This drawing and the concepts and ideas contained herein shall not be used, reproduced, revised, or retained without the express written approval of TreanorHL.
Submission or distribution of this drawing to meet official or regulatory requirements or for other purposes in connection with the project is not to be construed as publication in derogation of any of the rights of TreanorHL.

Issued For: Design Review I
Date: 09/28/17

REVISIONS		
NO	DESCRIPTION	DATE

A301
SECTIONS

TreanorHL NO. JS0630.0001.00

C:\Autodesk\City of Alpharetta Milton Parking Deck_aliustaded.dwt 9/29/2017 4:24:27 PM

D


C

B

A

23"
22"
21"
20"
19"
18"
17"
16"
15"
14"
13"
12"
11"
10"
9"
8"
7"
6"
5"
4"
3"
2"
1"

5 4 3 2 1

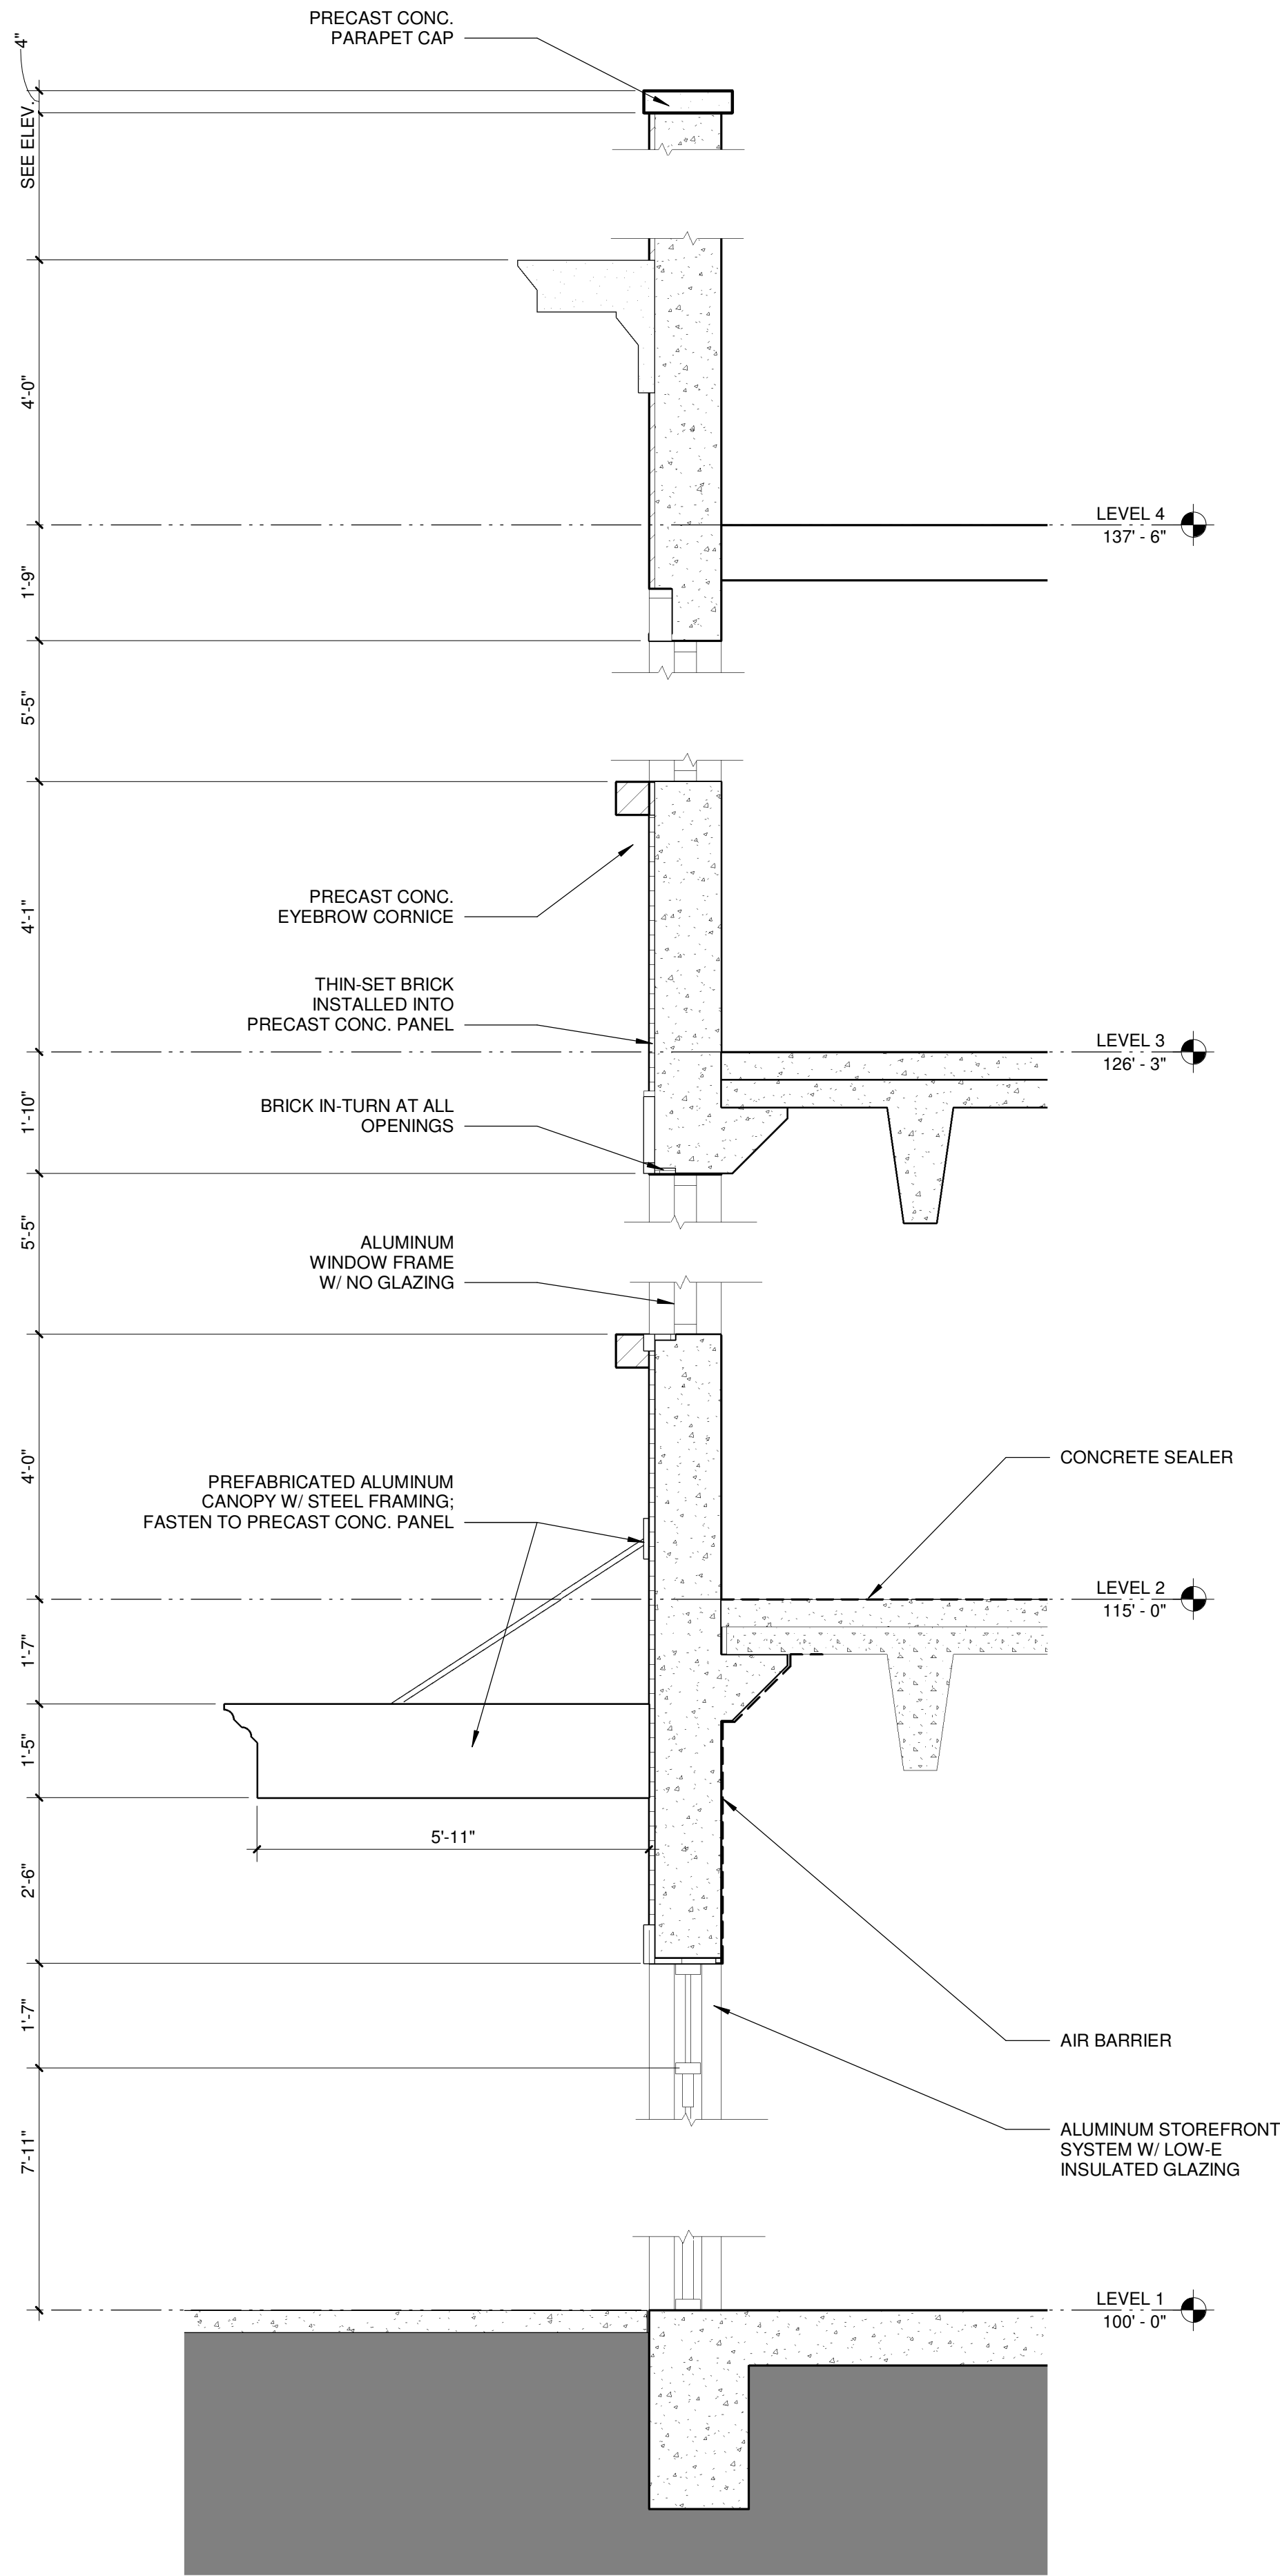

WALL SECTION A1
1/2" = 1'-0"

Note:

THIS DRAWING IS A PRELIMINARY DESIGN SET. IT IS NOT TO BE USED FOR CONSTRUCTION. ANY CHANGES TO THIS DRAWING MUST BE APPROVED BY THE ARCHITECT. THE ARCHITECT IS NOT RESPONSIBLE FOR THE ACCURACY OF THE INFORMATION PROVIDED IN THIS DRAWING. THE USER OF THIS DRAWING SHALL BE RESPONSIBLE FOR OBTAINING ALL NECESSARY PERMITS AND FOR THE PROPER USE OF THIS DRAWING. THE ARCHITECT'S LIABILITY IS LIMITED TO THE DESIGN OF THE PROJECT AND DOES NOT EXTEND TO THE CONSTRUCTION OF THE PROJECT. THE ARCHITECT IS NOT RESPONSIBLE FOR THE ACCURACY OF THE INFORMATION PROVIDED IN THIS DRAWING. THE USER OF THIS DRAWING SHALL BE RESPONSIBLE FOR OBTAINING ALL NECESSARY PERMITS AND FOR THE PROPER USE OF THIS DRAWING.


TREANORHL

1510 Ellsworth Industrial Blvd. NW, Suite #200
Atlanta, GA 30318
Cell: 770.388.1866
Fax: 770.842.7536
www.TreanorHL.com

PROGRESS PRINTS
9/29/2017 4:27 PM

CITY OF ALPHARETTA
MILTON AVE. GARAGE

92 Milton Avenue
Alpharetta, GA 30004

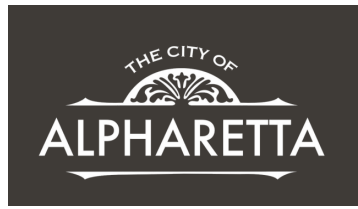

© 2017 TreanorHL
This drawing is an instrument of service and shall remain the property of TreanorHL. This drawing and the concepts and ideas contained herein shall not be used, reproduced, revised, or retained without the express written approval of TreanorHL.
Submission or distribution of this drawing to meet official or regulatory requirements or for other purposes in connection with the project is not to be construed as publication in derogation of any of the rights of TreanorHL.

Issued For: Design Review I
Date: 09/29/17

REVISIONS		
NO	DESCRIPTION	DATE

A302

SECTIONS & DETAILS

TreanorHL NO. JS0630.0001.00



Alpharetta City Center Storefront Design DRB Submittal



PLACE MAKER DESIGN





THE DISTRICT
 Building 5 storefront elevations
 west facing along Market Street.




PLACE MAKER DESIGN






THE DISTRICT

501, 505 & 511 Market Street

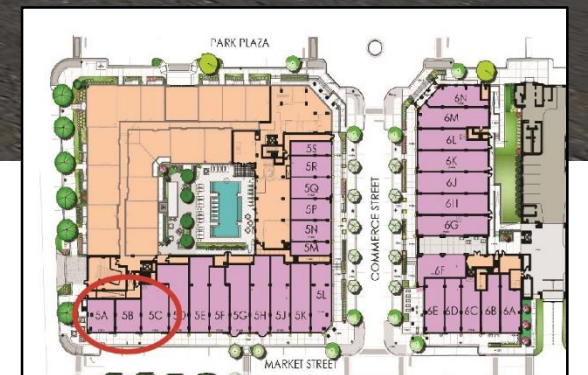

PLACE MAKER DESIGN

 

MATERIAL SCHEDULE					
	SS-1	SEMCO SEAMLESS STONE MODERN GREY		MR-1	METAL ROOFING CORRUGATED RUST
	SF-1	ALUMINUM STOREFRONT SYSTEM (2" x 4 1/2" PROFILE) 1" CLEAR INSULATION GLAZING COLOR: BLACK ANODIZED		SC-1	STEEL CHANNEL HOTROLLED FINISH

LIGHTING SCHEDULE




BRAND LIGHT ELECTRIC
MARATHON
(YDM14)
BLACK




THE DISTRICT
501, 505 & 511 Market Street




PLACE MAKER DESIGN

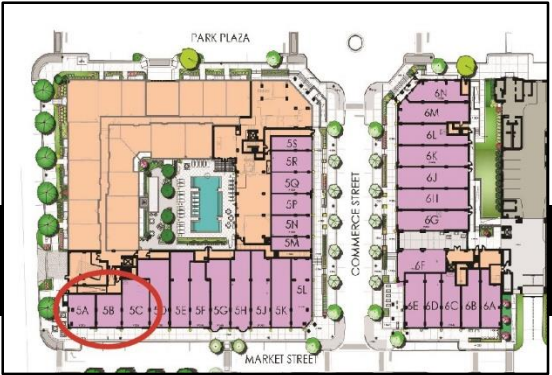

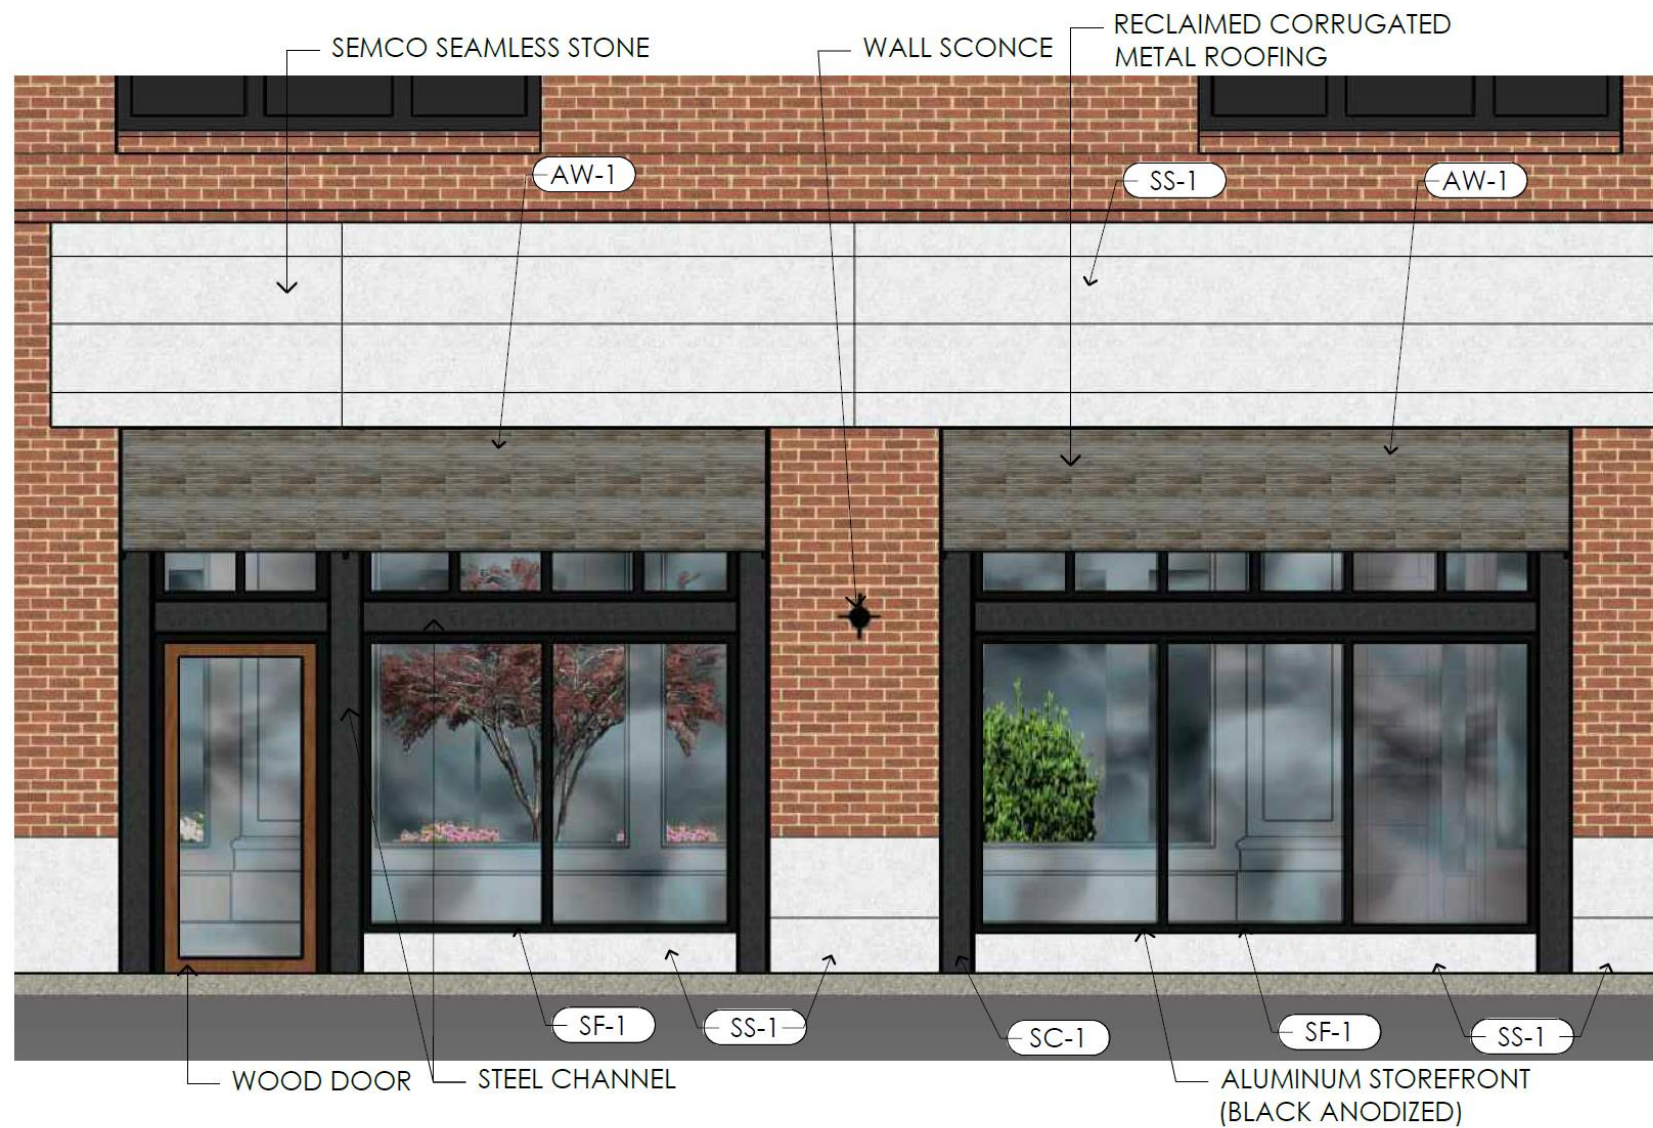

SUITE 5A

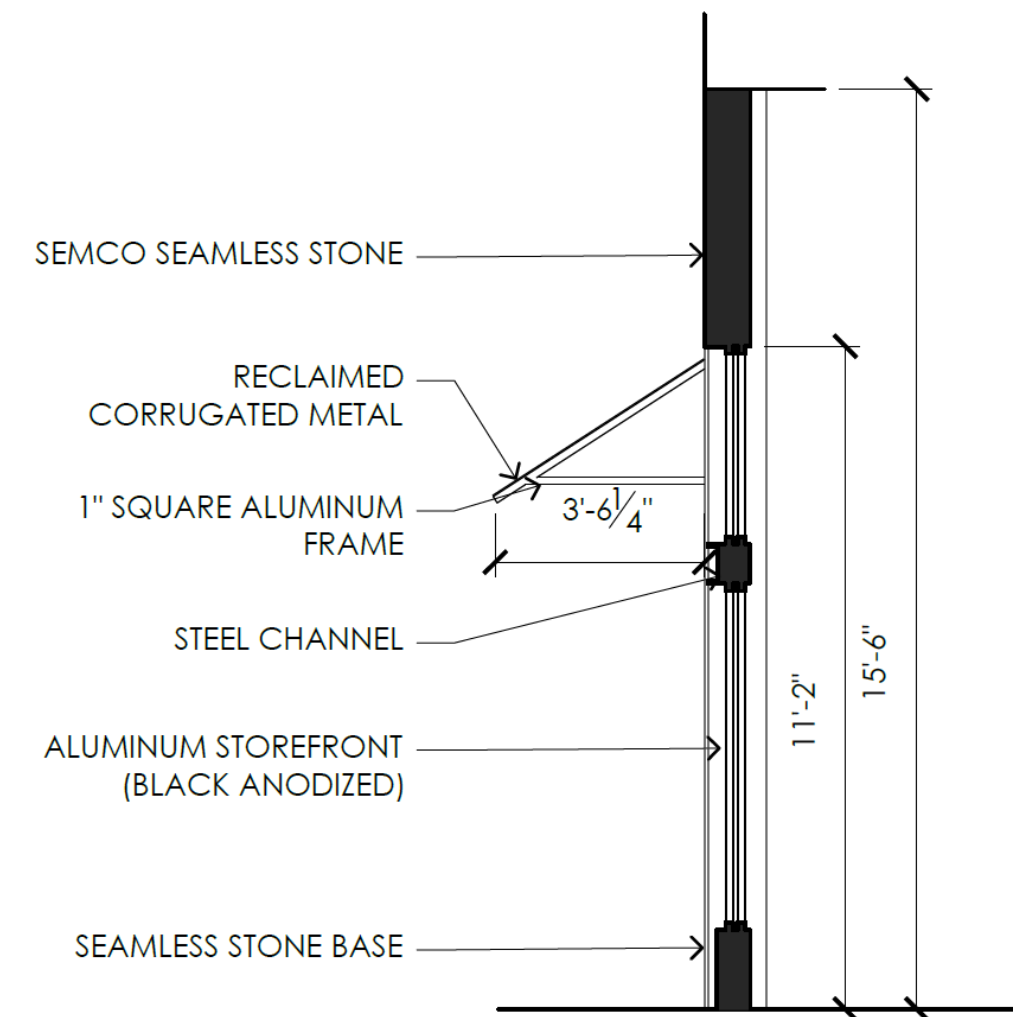


THE DISTRICT

501, 505 & 511 Market Street



PLACE MAKER DESIGN

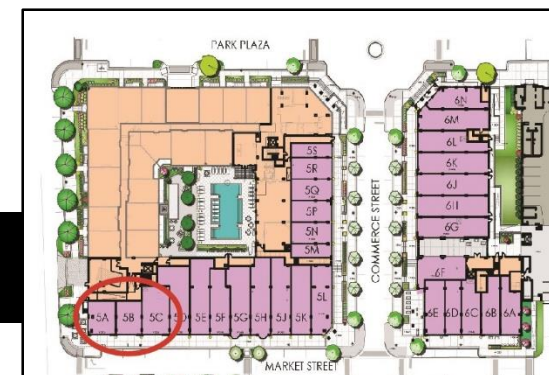



THE DISTRICT

515, 521 & 525 Market Street



PLACE MAKER DESIGN





SUITE 5D

SUITE 5E


SUITE 5F


THE DISTRICT

515, 521 & 525 Market Street



PLACE MAKER DESIGN

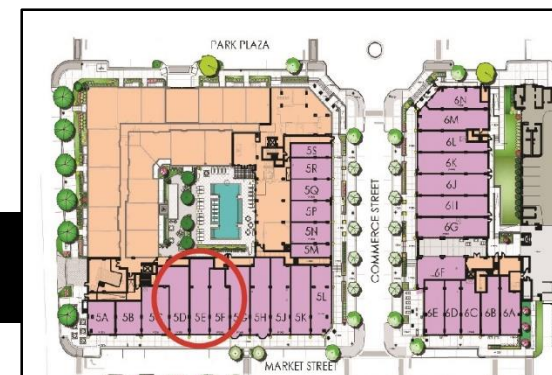


 MATERIAL SCHEDULE					
	PT-1	PAINT COLOR TO MATCH SHERWIN WILLIAMS SW 7645 'THUNDER GRAY'		PT-2	PAINT COLOR TO MATCH SHERWIN WILLIAMS SW2853 'NEW COLONIAL YELLOW'
	PT-3	PAINT COLOR TO MATCH SHERWIN WILLIAMS SW 7603 'POOLHOUSE'		PT-4	PAINT COLOR TO MATCH SHERWIN WILLIAMS SW 0066 'CASCADE GREEN'
	PT-5	PAINT COLOR TO MATCH SHERWIN WILLIAMS SW 7014 'EIDER WHITE'		MR-1	STANDING SEAM METAL ROOF BURNISHED SLATE

LIGHTING SCHEDULE




HYDREL
YOKE MOUNT
(4640 SERIES)
BRONZE (BZ)

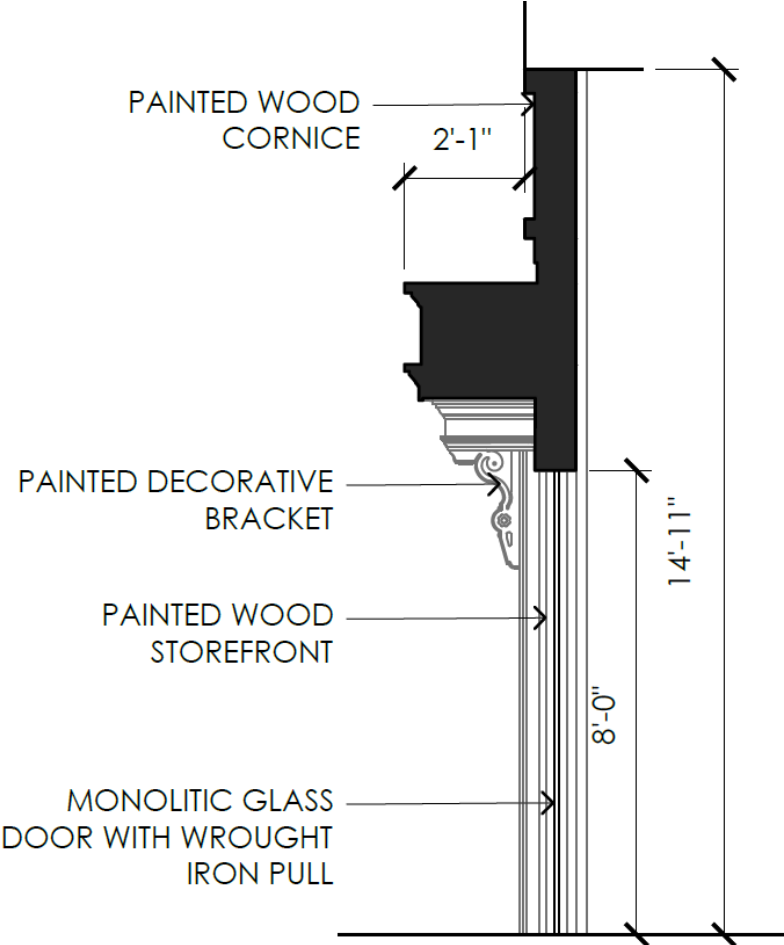

THE DISTRICT
515, 521 & 525 Market Street



PLACE MAKER DESIGN

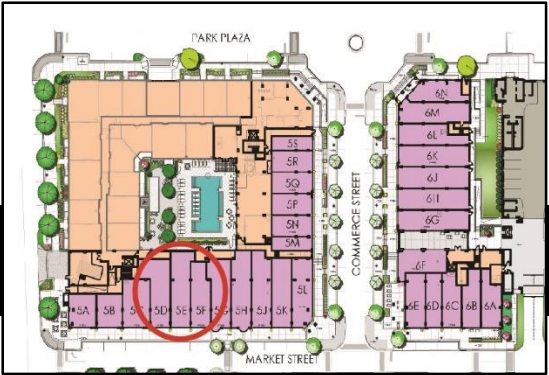



THE DISTRICT

531 & 535 Market Street



PLACE MAKER DESIGN




MATERIAL SCHEDULE

	PT-1	PAINT COLOR TO MATCH SHERWIN WILLIAMS SW 0012 'EMPIRE GOLD'		SF-1	ALUMINUM STOREFRONT SYSTEM (2" x 4 1/2" PROFILE) 1" CLEAR INSULATION GLAZING COLOR: MEDIUM BRONZE
	AW-1	FABRIC AWNING SUNBRELLA FABRIC FABRIC COLOR: SKY BLUE		CR-1	LUDOWICI CALAIS SHINGLE TILE CLAY RED BLEND

LIGHTING SCHEDULE



TROY LIGHTING
LA GRANGE WALL
(BCD9011OBZ)
BRONZE (BZ)

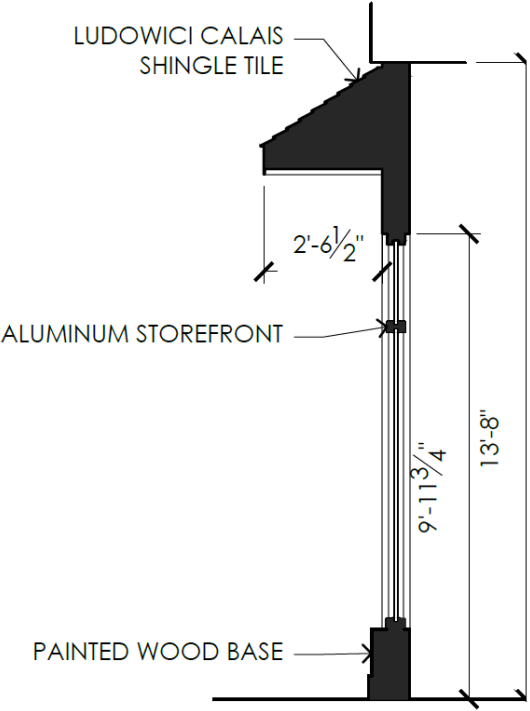

SUITE 5G


SUITE 5H

SECTION
SUITE 5G&H

THE DISTRICT
531 & 535 Market Street




PLACE MAKER DESIGN

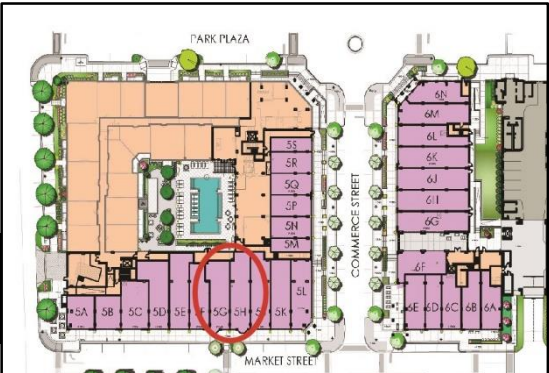



THE DISTRICT

541 & 545 Market Street

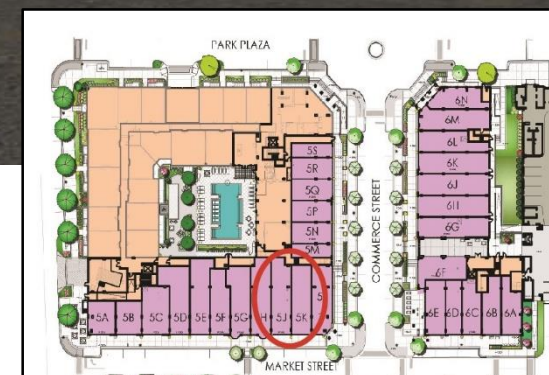

PLACE MAKER DESIGN




MATERIAL SCHEDULE

	SV-1	CAST STONE ROCKCAST OR EQUAL CRYSTAL WHITE		AW-1	PREFINISHED ALUMINUM CANOPY BLACK ANODIZED
	PT-1	PAINT COLOR TO MATCH SHERWIN WILLIAMS SW 7014 'EIDER WHITE'			

LIGHTING SCHEDULE



GEORGE KOVACS
COMET
(P1240-A-144-L)
BRUSHED ALUMINUM

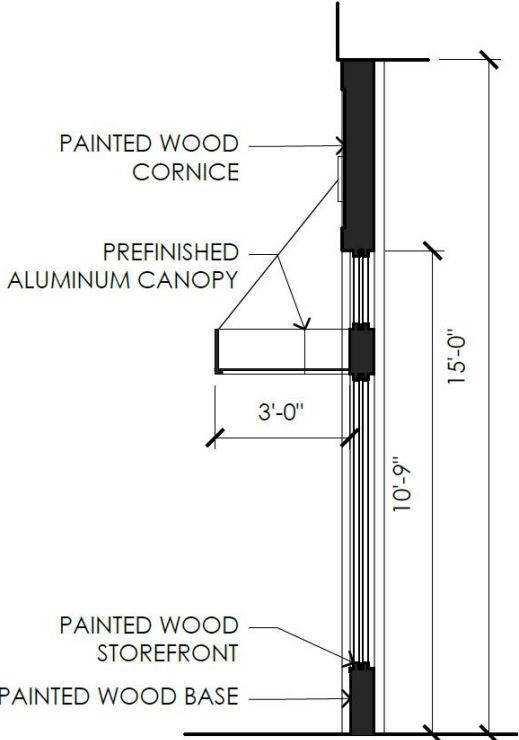

SECTION
SUITE 5J&K


SUITE 5J

SUITE 5K

THE DISTRICT
541 & 545 Market Street



PLACE MAKER DESIGN

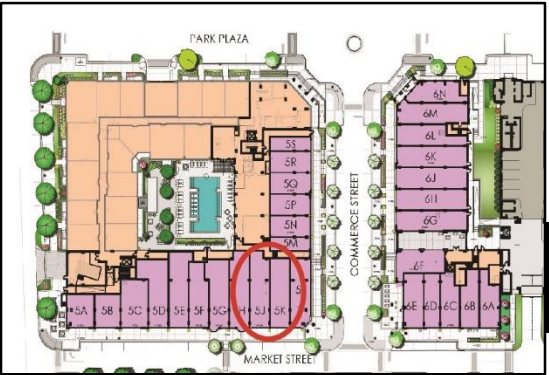



THE DISTRICT

551 Market Street



PLACE MAKER DESIGN




MATERIAL SCHEDULE					
	SV-1	CAST STONE ROCKCAST OR EQUAL CRYSTAL WHITE		PT-1	PAINT COLOR TO MATCH SHERWIN WILLIAMS SW 7584 'RED THEATRE'
	PT-2	PAINT COLOR TO MATCH SHERWIN WILLIAMS SW 7014 'EIDER WHITE'		AW-1	FABRIC AWNING SUNBRELLA FABRIC FABRIC COLOR: BURGUNDY & BLACK CHERRY

LIGHTING SCHEDULE




GEORGE KOVACS
COMET
(P1240-A-144-L)
BRUSHED ALUMINUM

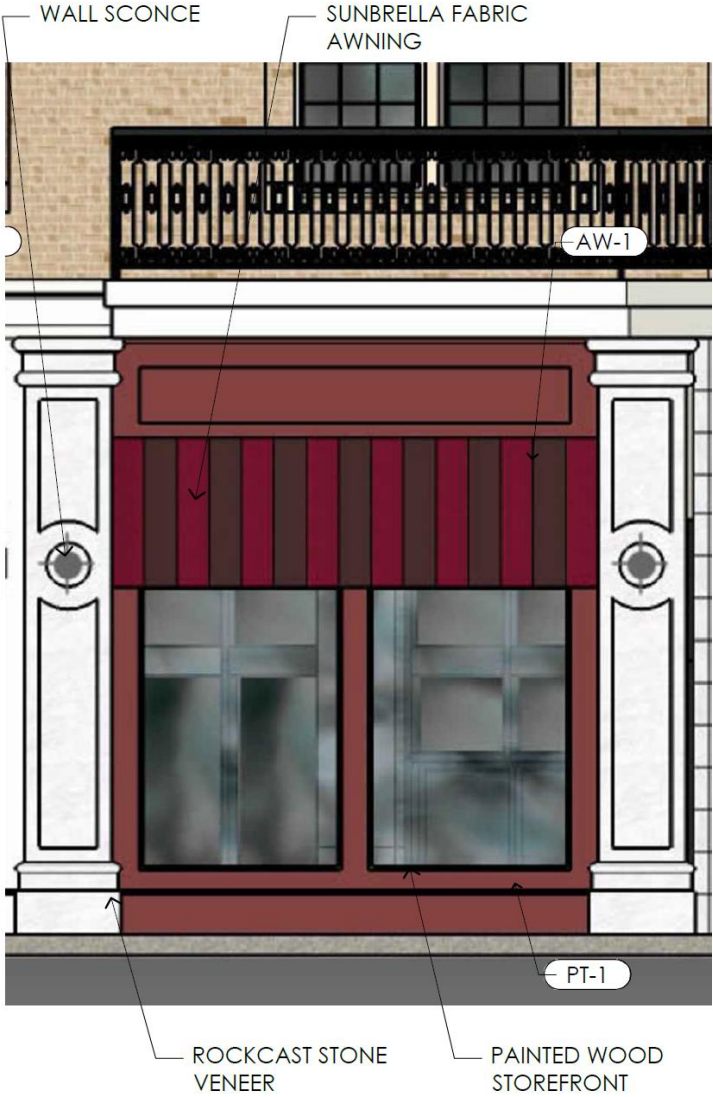


SUITE 5L



SUITE 5L

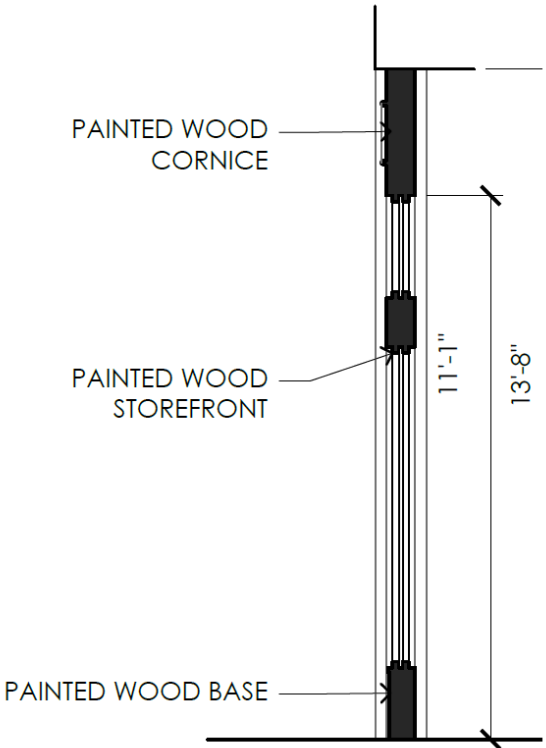

SECTION
SUITE 5L

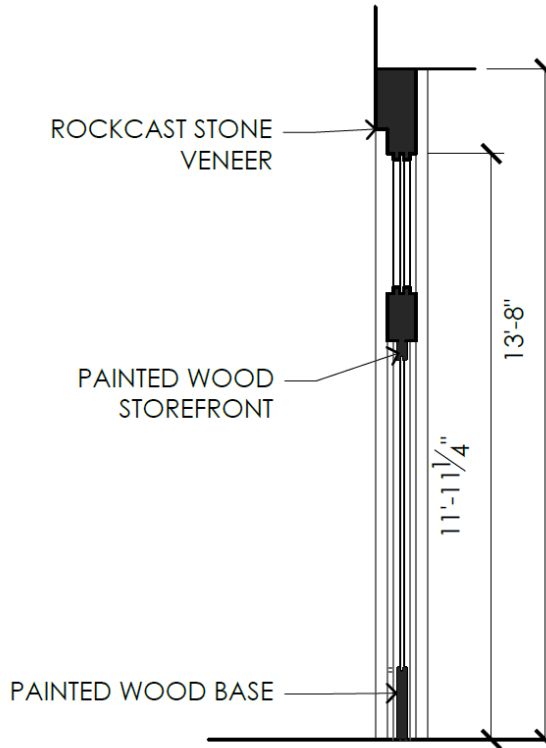


SECTION
SUITE 5L

THE DISTRICT
551 Market Street
From Commerce Street



PLACE MAKER DESIGN

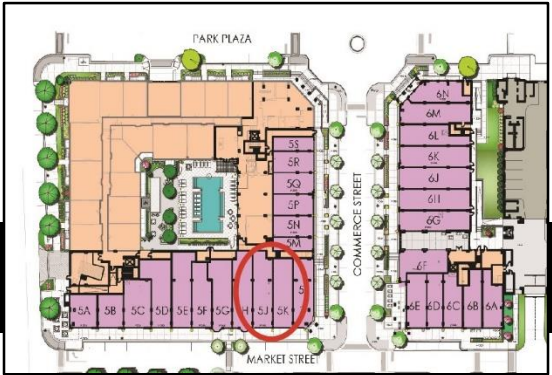




SUITE 5L

THE DISTRICT

551 Market Street



PLACE MAKER DESIGN

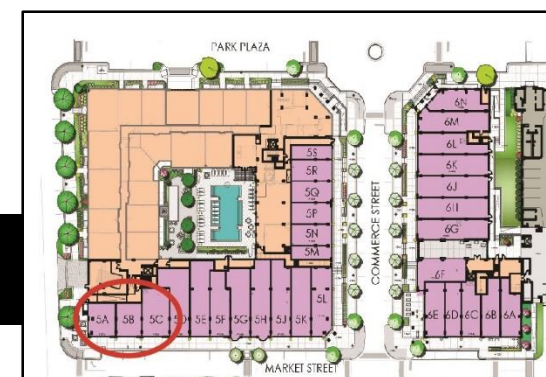



THE DISTRICT
 Building 5 storefront elevations
 south facing along Commerce Street.



PLACE MAKER DESIGN





THE DISTRICT



571, 575 & 581 Commerce Street



PLACE MAKER DESIGN




MATERIAL SCHEDULE

 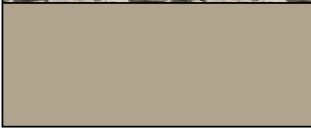	SV-1	CORONADO FRENCH COUNTRY VILLA CHAMPAGNE		PT-2	PAINT COLOR TO MATCH SHERWIN WILLIAMS SW 2824 'RENWICK GOLDEN OAK'
	PT-1	PAINT COLOR TO MATCH SHERWIN WILLIAMS SW 7507 'STONE LION'		AW-1	FABRIC AWNING SUNBRELLA FABRIC ON 1" S.Q. ALUM. FRAME FABRIC COLOR: BASIL

LIGHTING SCHEDULE



HINKLEY LIGHTING, INC.
PERRY 2380OZ
OIL RUBBED BRONZE (BZ)

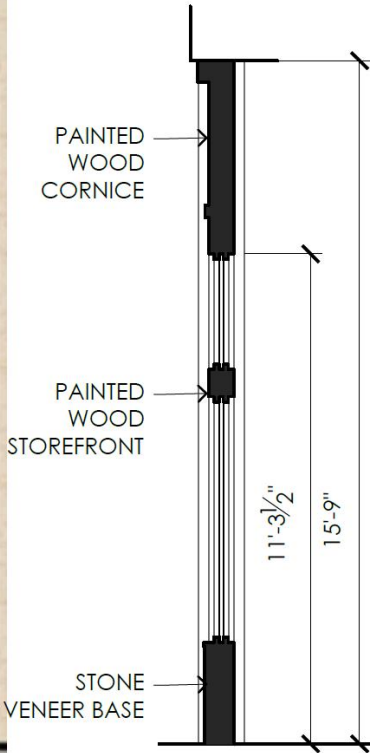


SUITE 5M


SECTION
SUITE 5M

THE DISTRICT
571, 575 & 581 Commerce Street



PLACE MAKER DESIGN

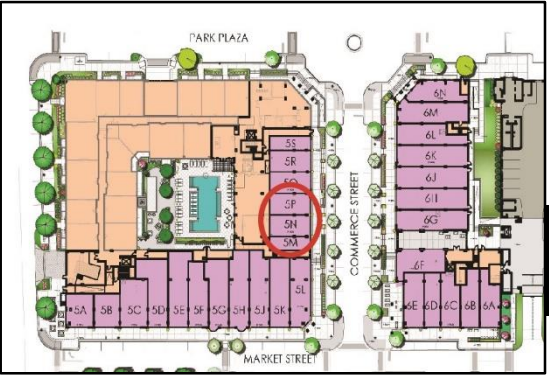

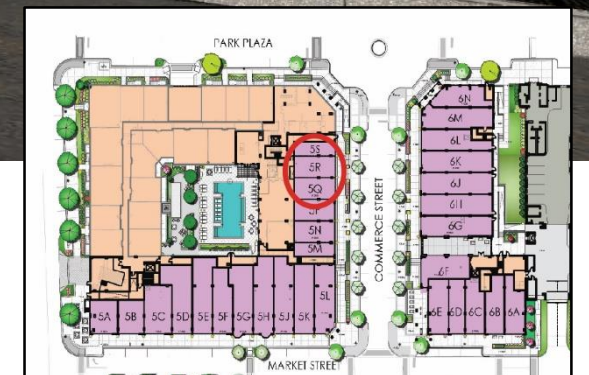


THE DISTRICT

585, 591 & 595 Commerce Street



PLACE MAKER DESIGN



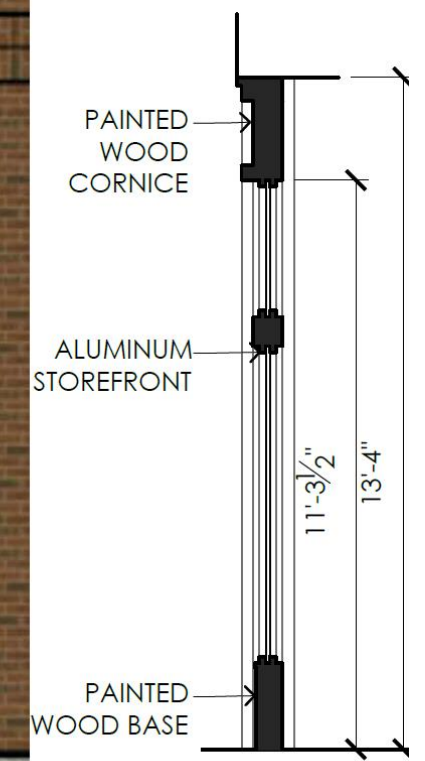


SUITE 5N

SECTION
SUITE 5N

THE DISTRICT
585, 591 & 595 Commerce Street



PLACE MAKER DESIGN

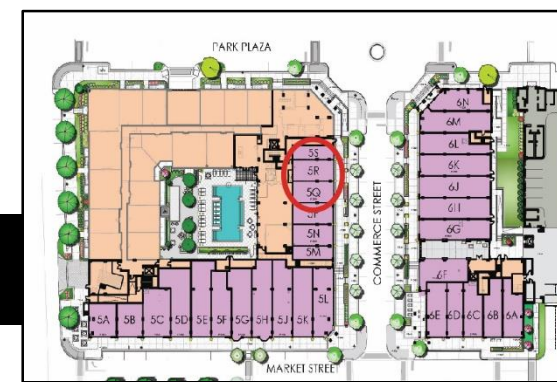



THE DISTRICT
Building 6 storefront elevations
west facing along Market Street.



PLACE MAKER DESIGN





THE DISTRICT
Building 6 storefront elevations
west facing along Market Street.



PLACE MAKER DESIGN






THE DISTRICT

621 & 625 Market Street



PLACE MAKER DESIGN

 


MATERIAL SCHEDULE					
	B-1	MODULAR BRICK VENEER JENKINS BRICK FRENCH PROVINCIAL - MODULAR MORTAR - DESERT BUFF		SF-1	ALUMINUM STOREFRONT SYSTEM (2" x 4 1/2" PROFILE) 1" CLEAR INSULATION GLAZING COLOR: BLACK ANODIZED
	AW-1	FABRIC AWNING SUNBRELLA FABRIC FABRIC COLOR: BLACK		AW-2	STEEL AWNING FRAMING HOT ROLLED FINISH WITH CLEAR COAT

LIGHTING SCHEDULE



HINKLEY & FREDRICK RAMOND
SORRENTO
(1424AI)
AGED IRON

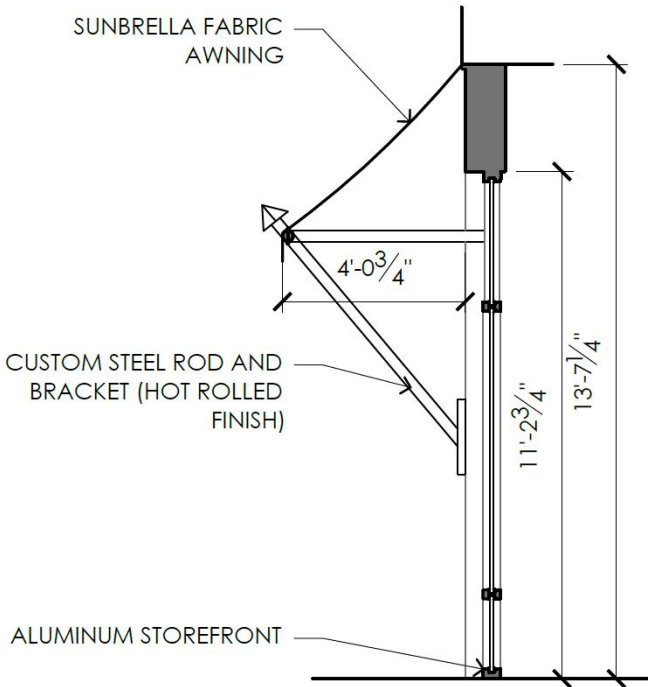

SUITE 6B


SUITE 6A

SECTION
SUITE 6A&B

THE DISTRICT 621 & 625 Market Street



PLACE MAKER DESIGN

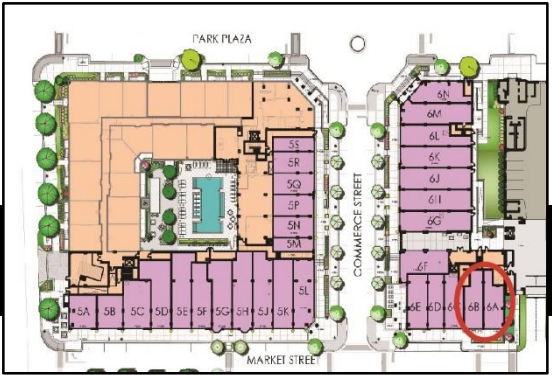




THE DISTRICT

615 Market Street



PLACE MAKER DESIGN



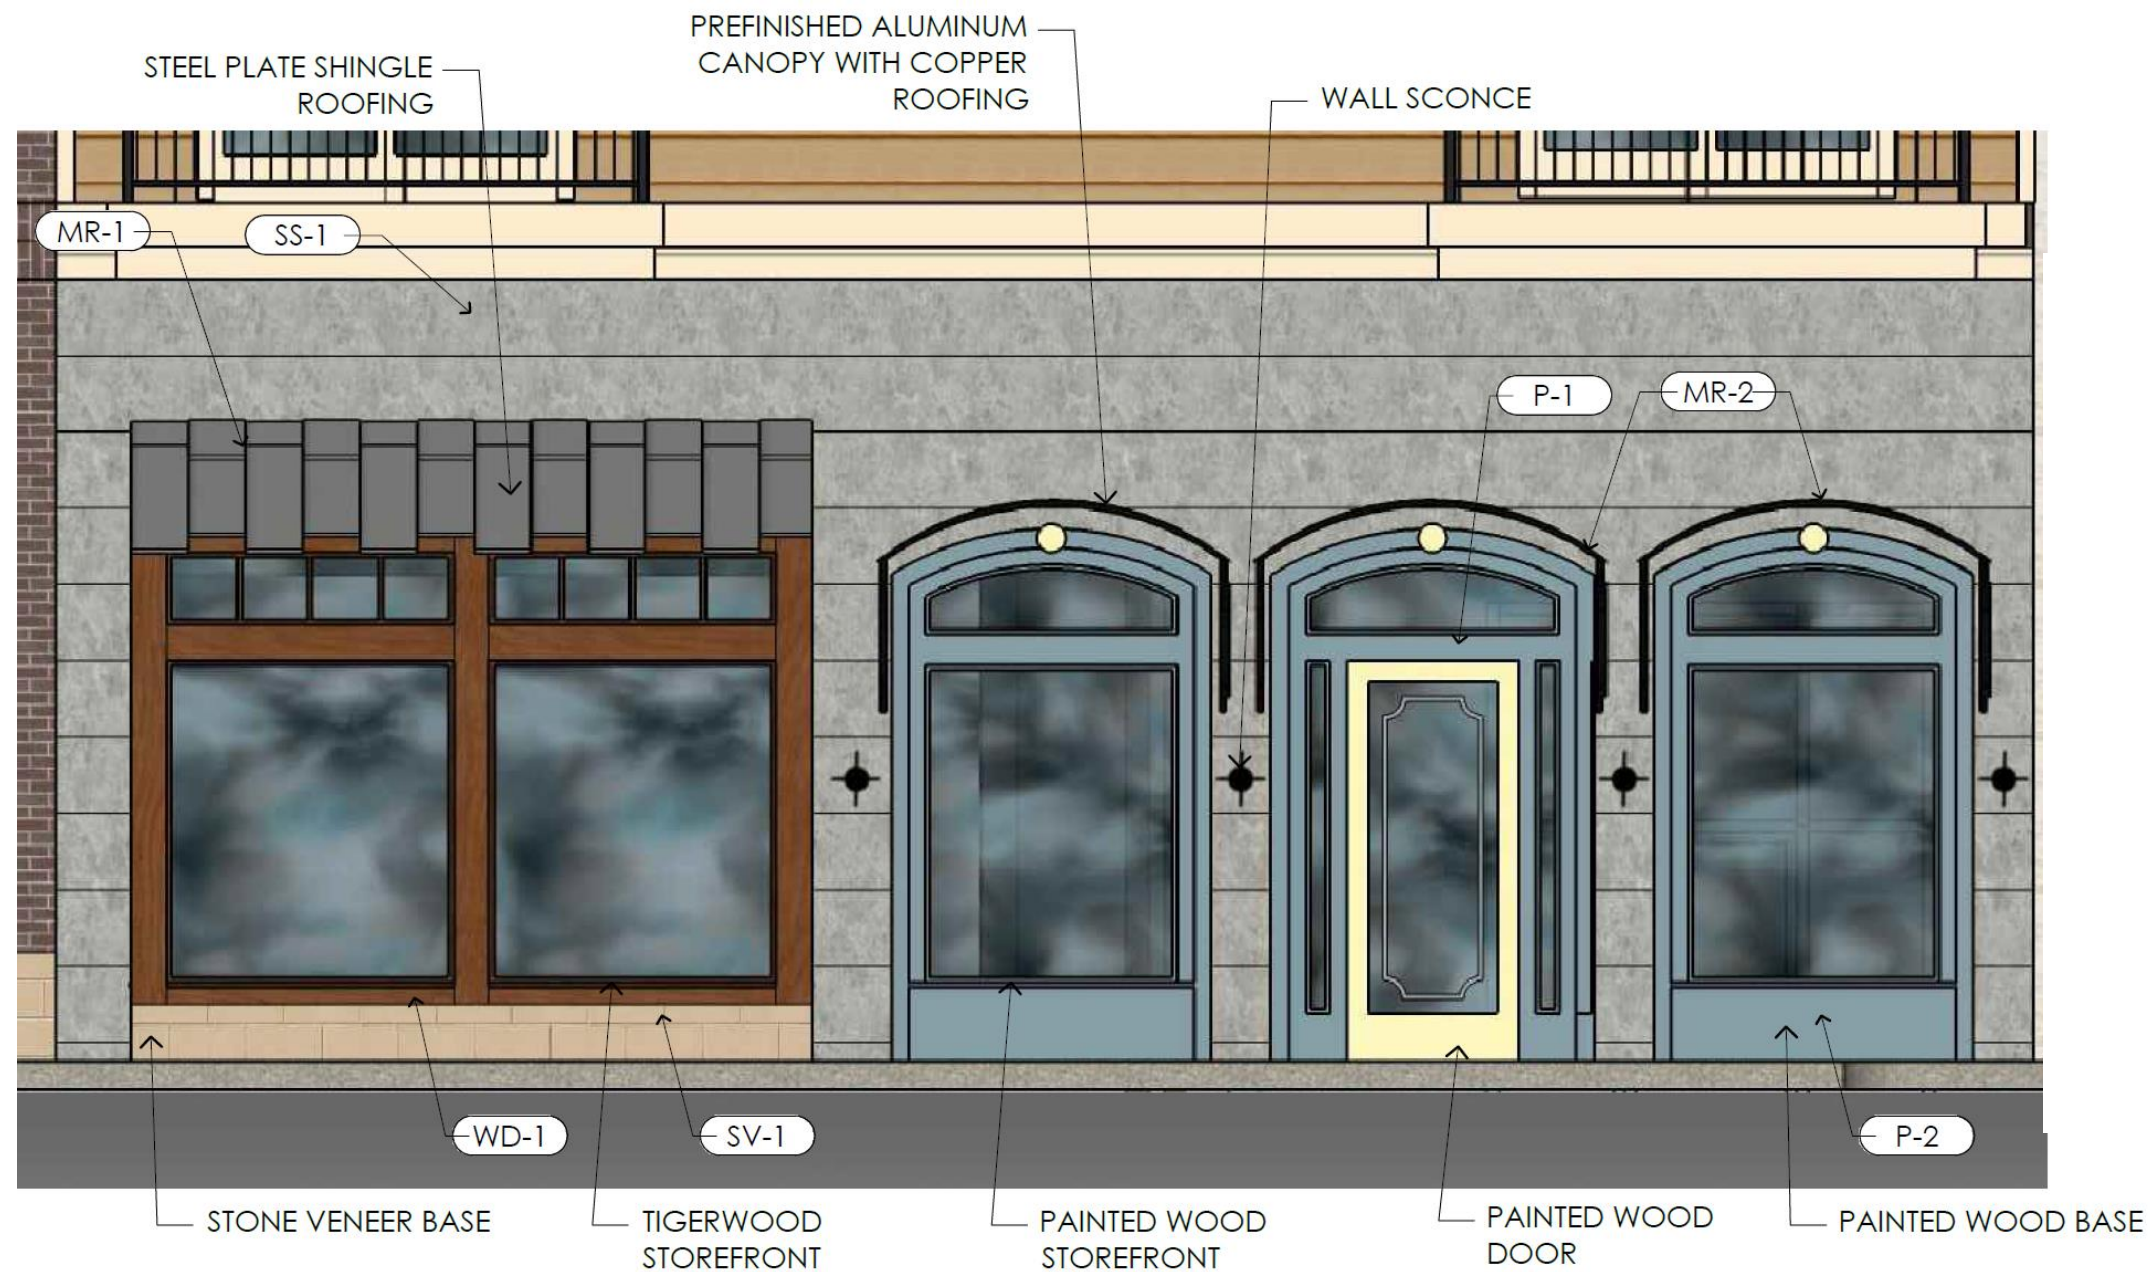

SUITE 6D


SUITE 6C


THE DISTRICT

615 Market Street



PLACE MAKER DESIGN

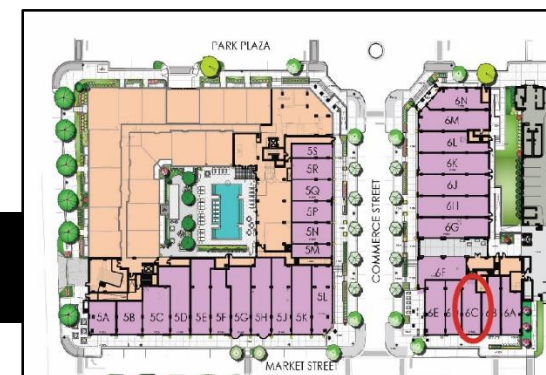


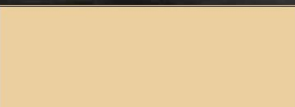
MATERIAL SCHEDULE					
	SV-1	CAST STONE ROCKCAST OR EQUAL COLOR: FLAX		WD-1	WOOD TIGERWOOD
	MR-1	STEEL PLATE HOT ROLLED FINISH CLEAR COAT		MR-2	STANDING SEAM ROOFING COPPER
	PT-1	PAINT COLOR TO MATCH SHERWIN WILLIAMS SW 2857 'PEACE YELLOW'		PT-2	PAINT COLOR TO MATCH SHERWIN WILLIAMS SW 9140 'BLUSTERY SKY'
	SS-1	SEAMLESS STONE SEMCO GREY MARBLE			

LIGHTING SCHEDULE




BEACHSIDE LIGHTING
L-011-KP
BRASS

SECTION
SUITE 6D

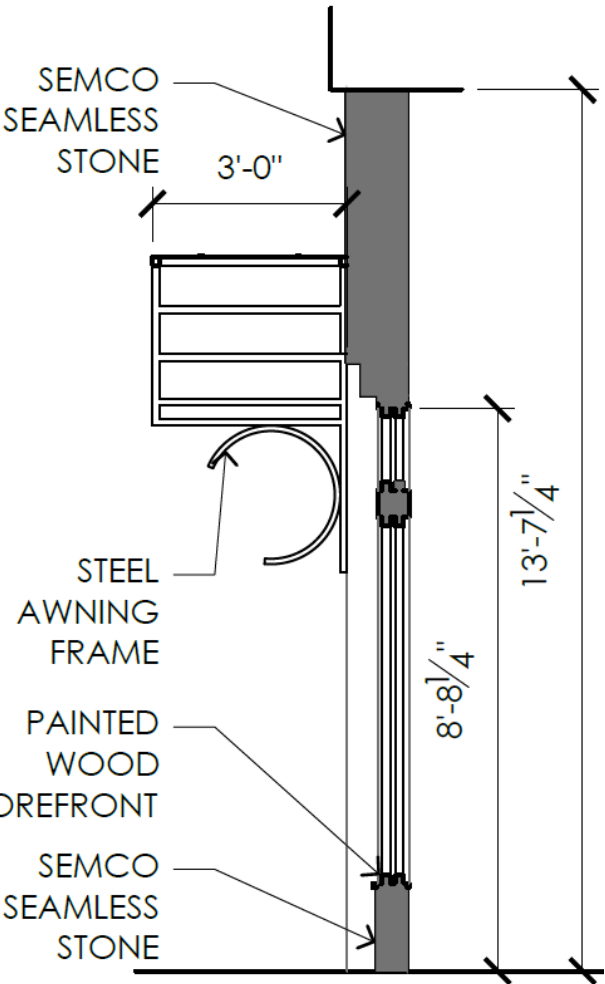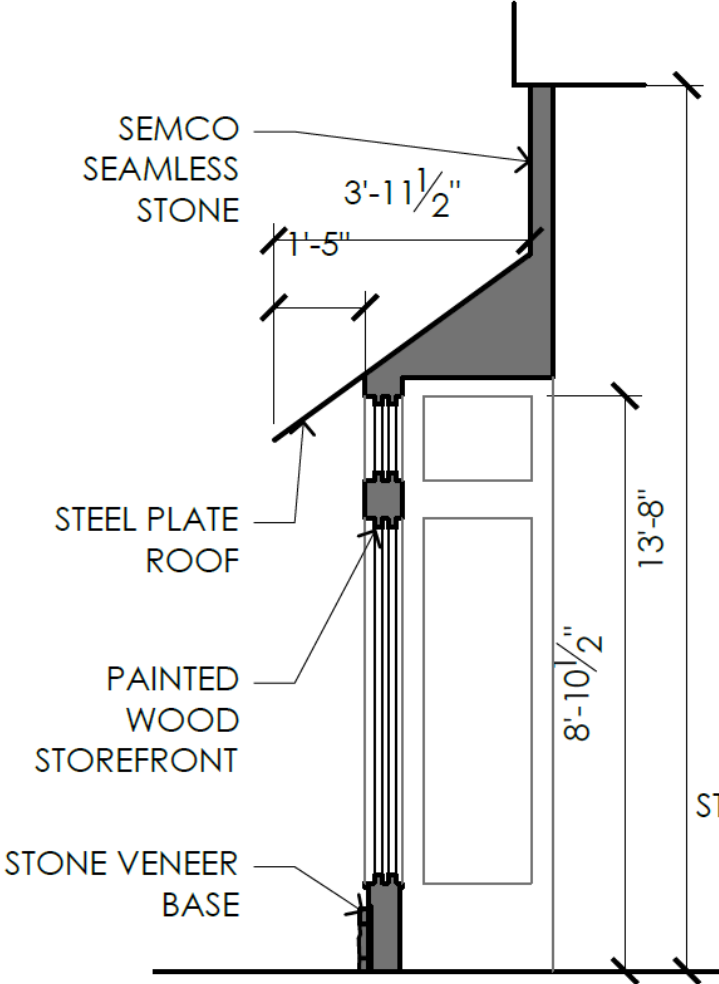

SECTION
SUITE 6C

THE DISTRICT
615 Market Street

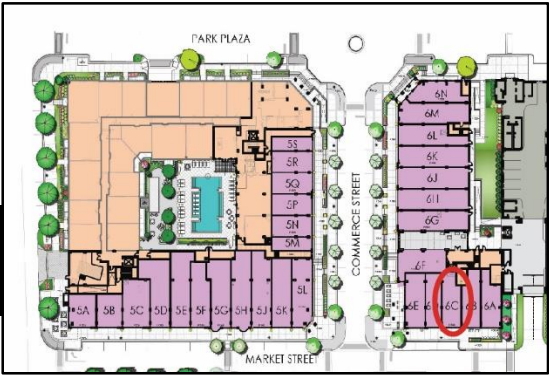

PLACE MAKER DESIGN





THE DISTRICT

611 & 605 Market Street




PLACE MAKER DESIGN





SUITE 6E

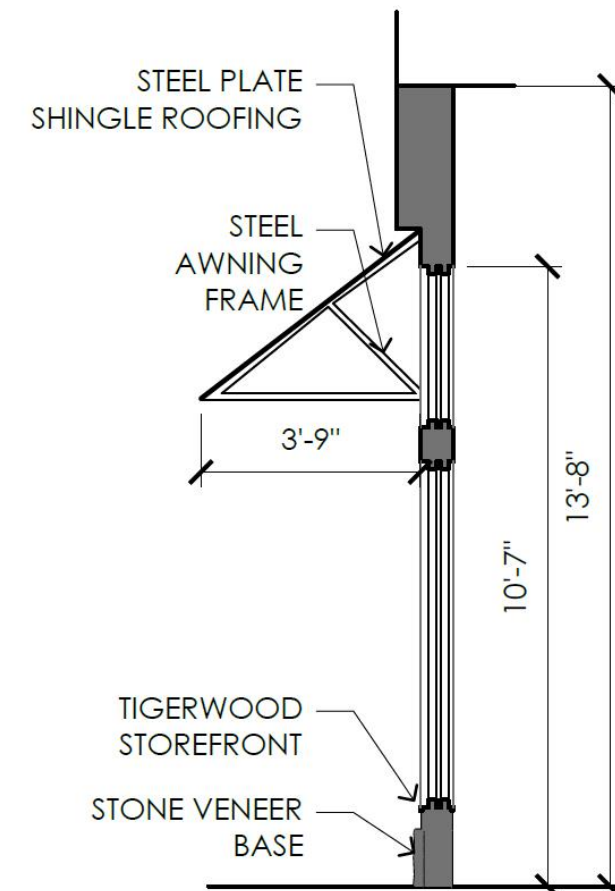

SECTION
SUITE 6E

THE DISTRICT


605 & 611 Market Street



PLACE MAKER DESIGN



MATERIAL SCHEDULE

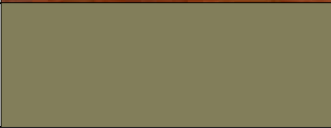	SV-1	CAST STONE ROCKCAST OR EQUAL COLOR: FLAX		WD-1	WOOD TIGERWOOD
	MR-1	STEEL PLATE HOT ROLLED FINISH CLEAR COAT		PT-1	PAINT COLOR TO MATCH SHERWIN WILLIAMS SW 7729 'EDAMAME'

LIGHTING SCHEDULE




HINKLEY & FREDRICK RAMOND
TROYER
(1194BK)
BLACK



SUITE 6E
THE DISTRICT
605 & 611 Market Street



PLACE MAKER DESIGN

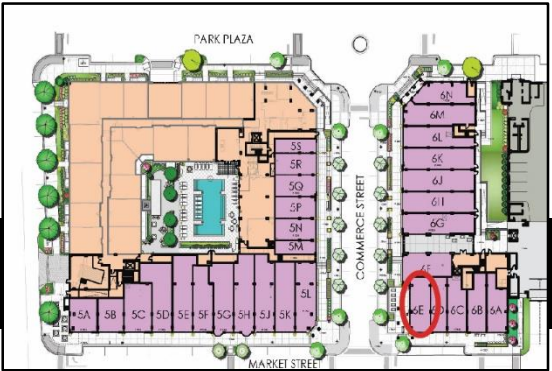



THE DISTRICT
 Building 6 storefront elevations
 north facing along Commerce Street.




PLACE MAKER DESIGN





THE DISTRICT

660 Commerce Street

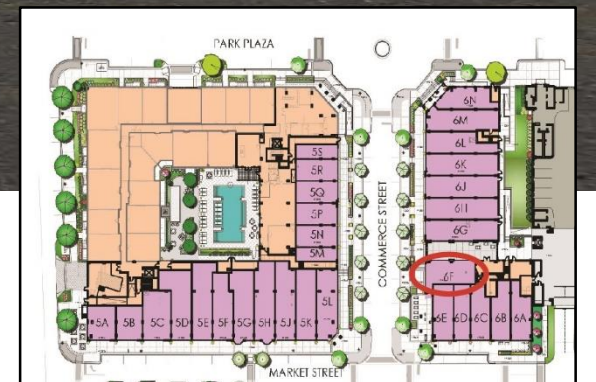

PLACE MAKER DESIGN



MATERIAL SCHEDULE

	TI-1	TILE GIO 2" GLAZED HEX		PT-1	PAINT COLOR TO MATCH SHERWIN WILLIAMS SW 7729 'EDAMAME'
---	------	------------------------------	---	------	---



LIGHTING SCHEDULE



FEISS
LIGHT OUT DOOR WALL LANTERN
(OL13200PBS)
PAINTED BRUSHED STEEL (PBS)



SUITE 6F

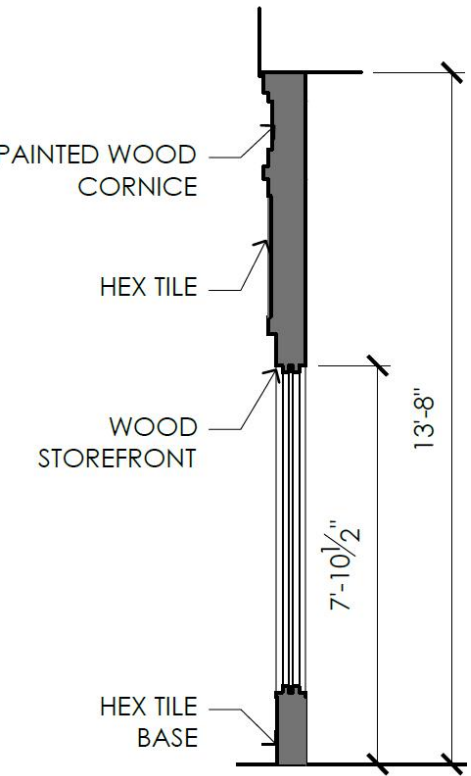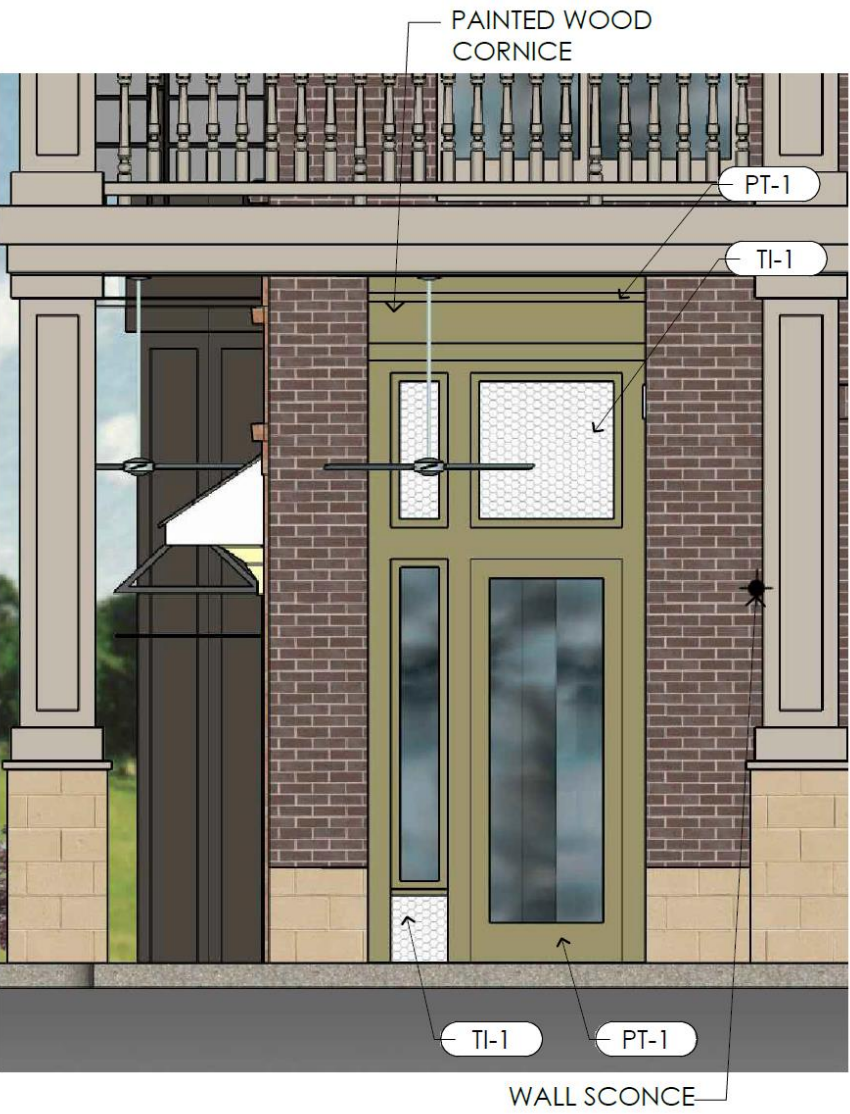

SECTION
SUITE 6F


THE DISTRICT
660 Commerce Street




PLACE MAKER DESIGN



SUITE 6F

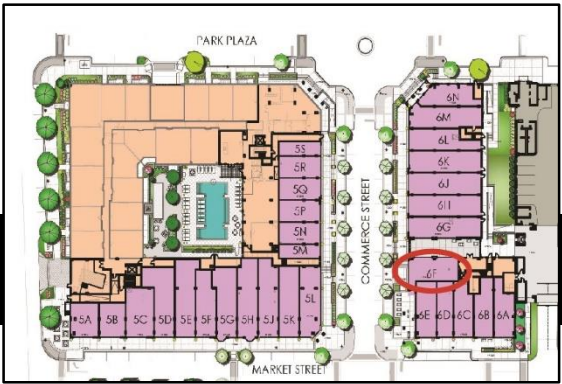

 MATERIAL SCHEDULE					
	PT-1	PAINT COLOR TO MATCH SHERWIN WILLIAMS SW 0053 'PORCELAIN'		PT-2	PAINT COLOR TO MATCH SHERWIN WILLIAMS SW 0078 'SUNBEAM YELLOW'
	MR-1	METAL ROOF SHINGLE BERRIDGE VICTORIAN SHINGLE			




SUITE 6G&H

SECTION
SUITE 6G&H


THE DISTRICT
664, 670 & 674 Commerce Street



PLACE MAKER DESIGN

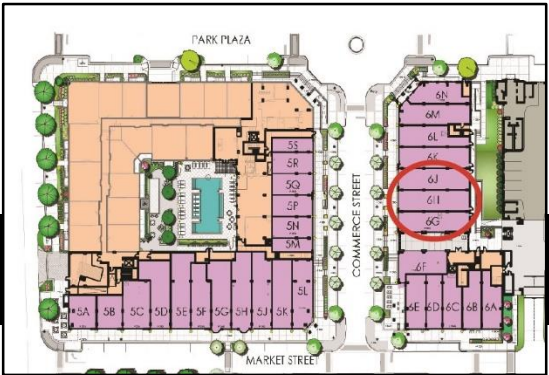


MATERIAL SCHEDULE

 	WD-1	WOOD KEBONY - CHARACTER RECT CLADDING		AW-1	FABRIC AWNING SUNBRELLA FABRIC COLOR: BLACK
	SF-1	ALUMINUM STOREFRONT SYSTEM (2" x 4 1/2" PROFILE) 1" CLEAR INSULATION GLAZING COLOR: BLACK ANODIZED			

LIGHTING SCHEDULE




HINKLEY & FREDRICK RAMOND
SATURN
(1909SK)
SATIN BLACK

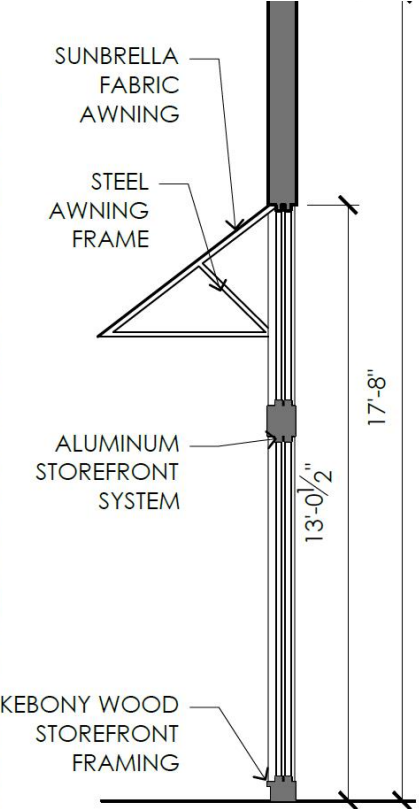

SUITE 6J
THE DISTRICT
664, 670 & 674 Commerce Street

SECTION
SUITE J

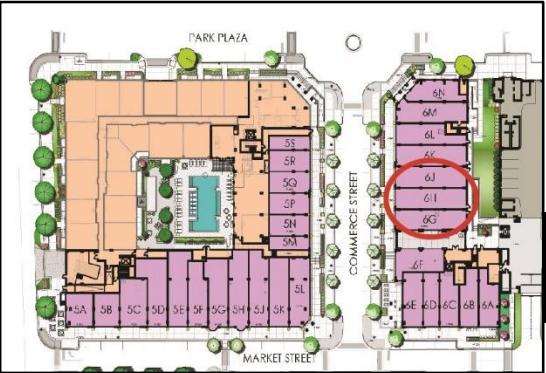

PLACE MAKER DESIGN







THE DISTRICT

680 & 684 Commerce Street



PLACE MAKER DESIGN

 
 


MATERIAL SCHEDULE					
	WD-1	WOOD KEBONY - CHARACTER RECT CLADDING		SF-1	ALUMINUM STOREFRONT SYSTEM (2" x 4 1/2" PROFILE) 1" CLEAR INSULATION GLAZING COLOR: BLACK ANODIZED
	SS-1	SEAMLESS STONE SATIN STONE 2976 P CHAPEL GRAY		AW-1	STEEL AWNING FRAMING HOT ROLLED FINISH WITH CLEAR COAT

LIGHTING SCHEDULE



GEORGE KOVACS
FLIPOUT
(P1234-295-L)
BLACK

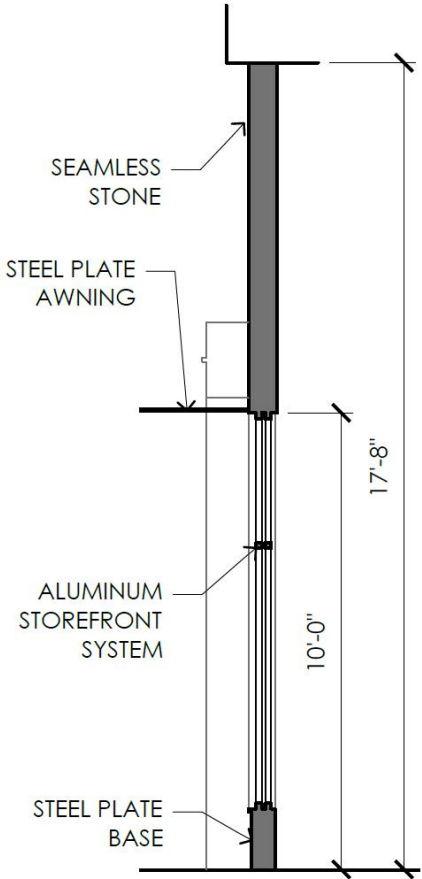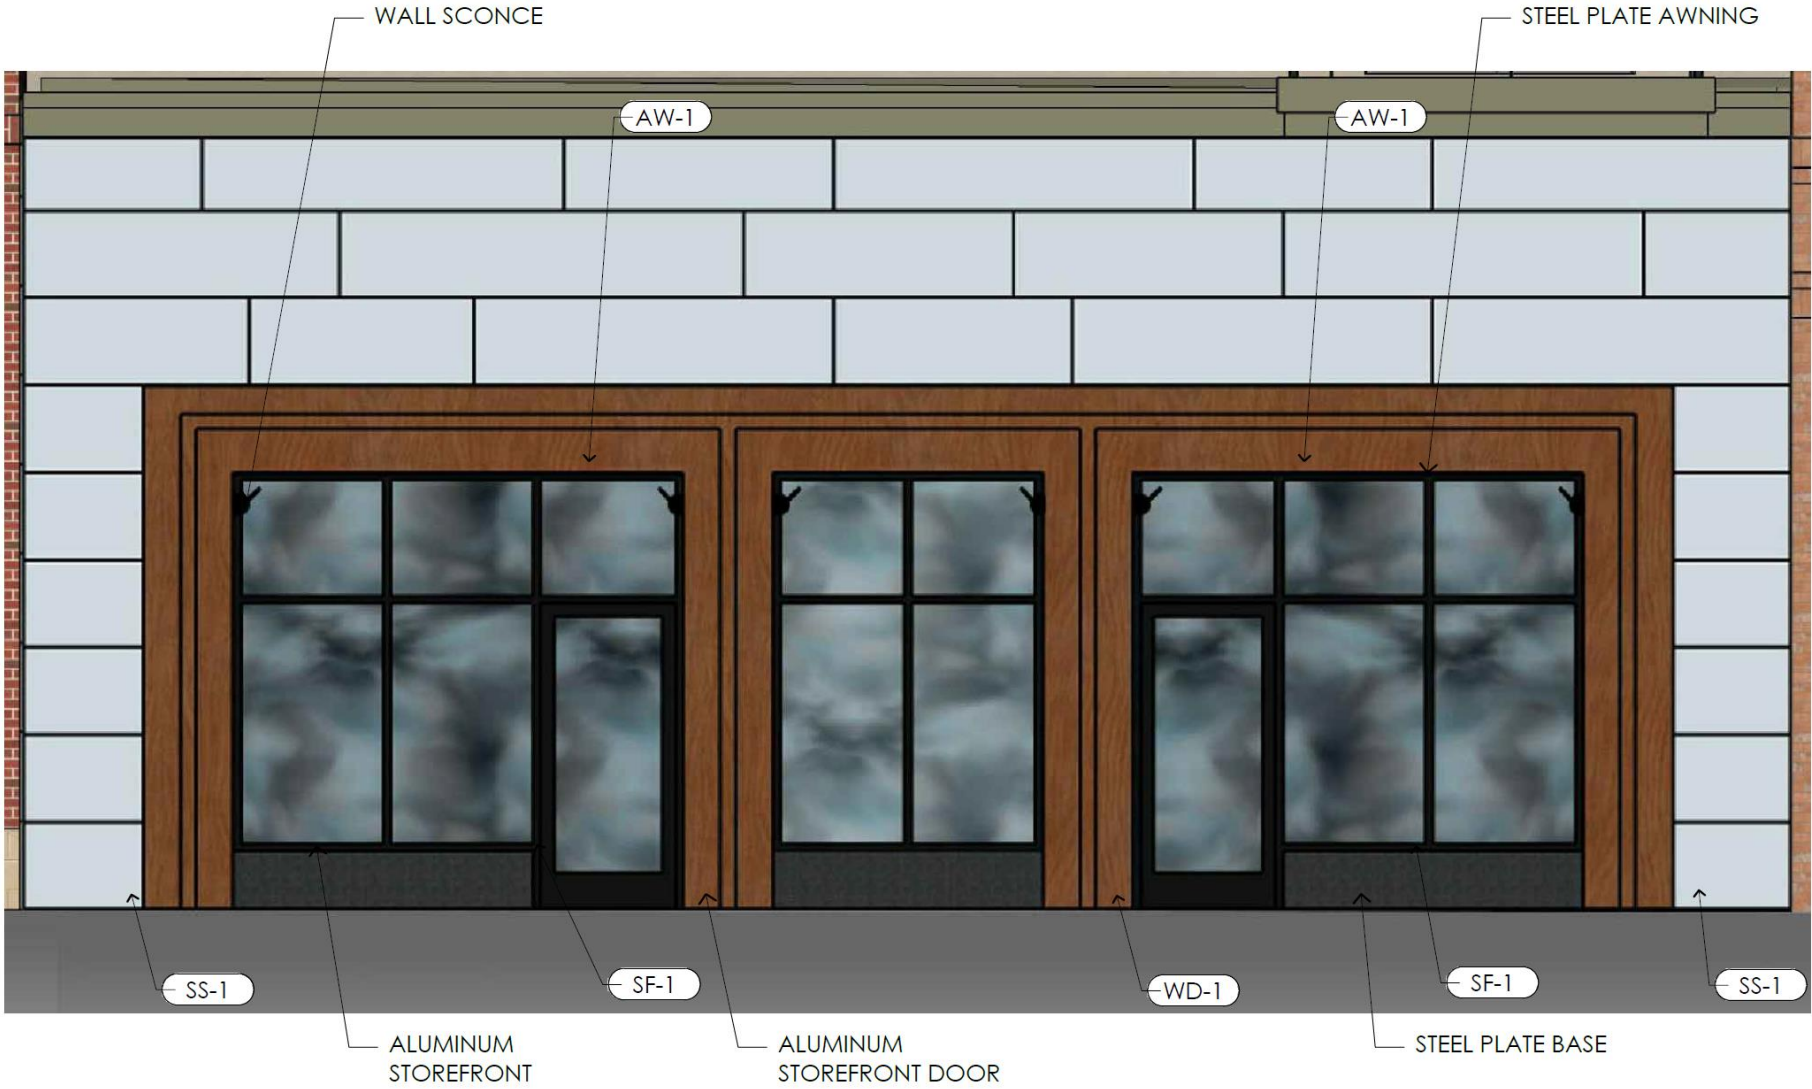

SUITE 6L


SUITE 6K

SUITE 6K&L

THE DISTRICT
680 & 684 Commerce Street



PLACE MAKER DESIGN

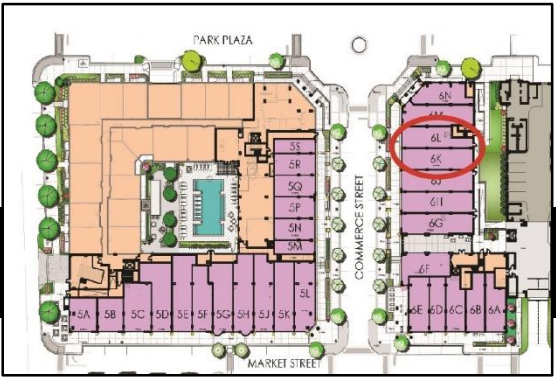



THE DISTRICT
680 & 684 Commerce Street



PLACE MAKER DESIGN






SUITE 6N



SUITE 6M

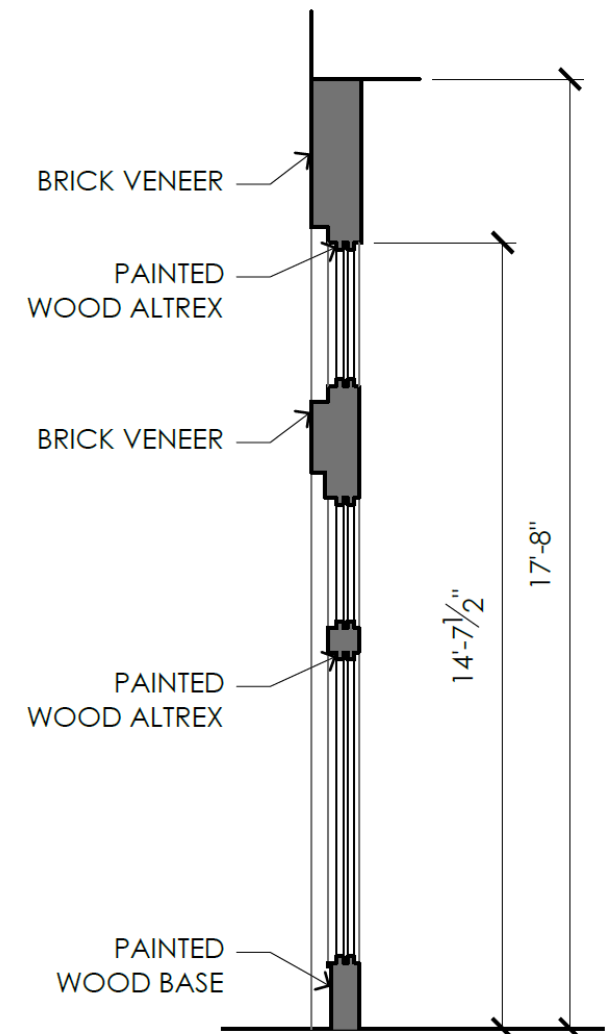

SECTION
SUITE M

THE DISTRICT

690 & 694 Commerce Street



PLACE MAKER DESIGN



MATERIAL SCHEDULE		
	PT-1	PAINT COLOR TO MATCH SHERWIN WILLIAMS SW 7020 'BLACK FOX'
	PT-2	PAINT COLOR TO MATCH SHERWIN WILLIAMS SW 7579 'ALAEA'

LIGHTING SCHEDULE



HINKLEY & FREDRICK RAMOND
TUCKER
(1964MB-LED)
MUSEUM BLACK



SUITE 6N

THE DISTRICT
690 & 694 Commerce Street



PLACE MAKER DESIGN

